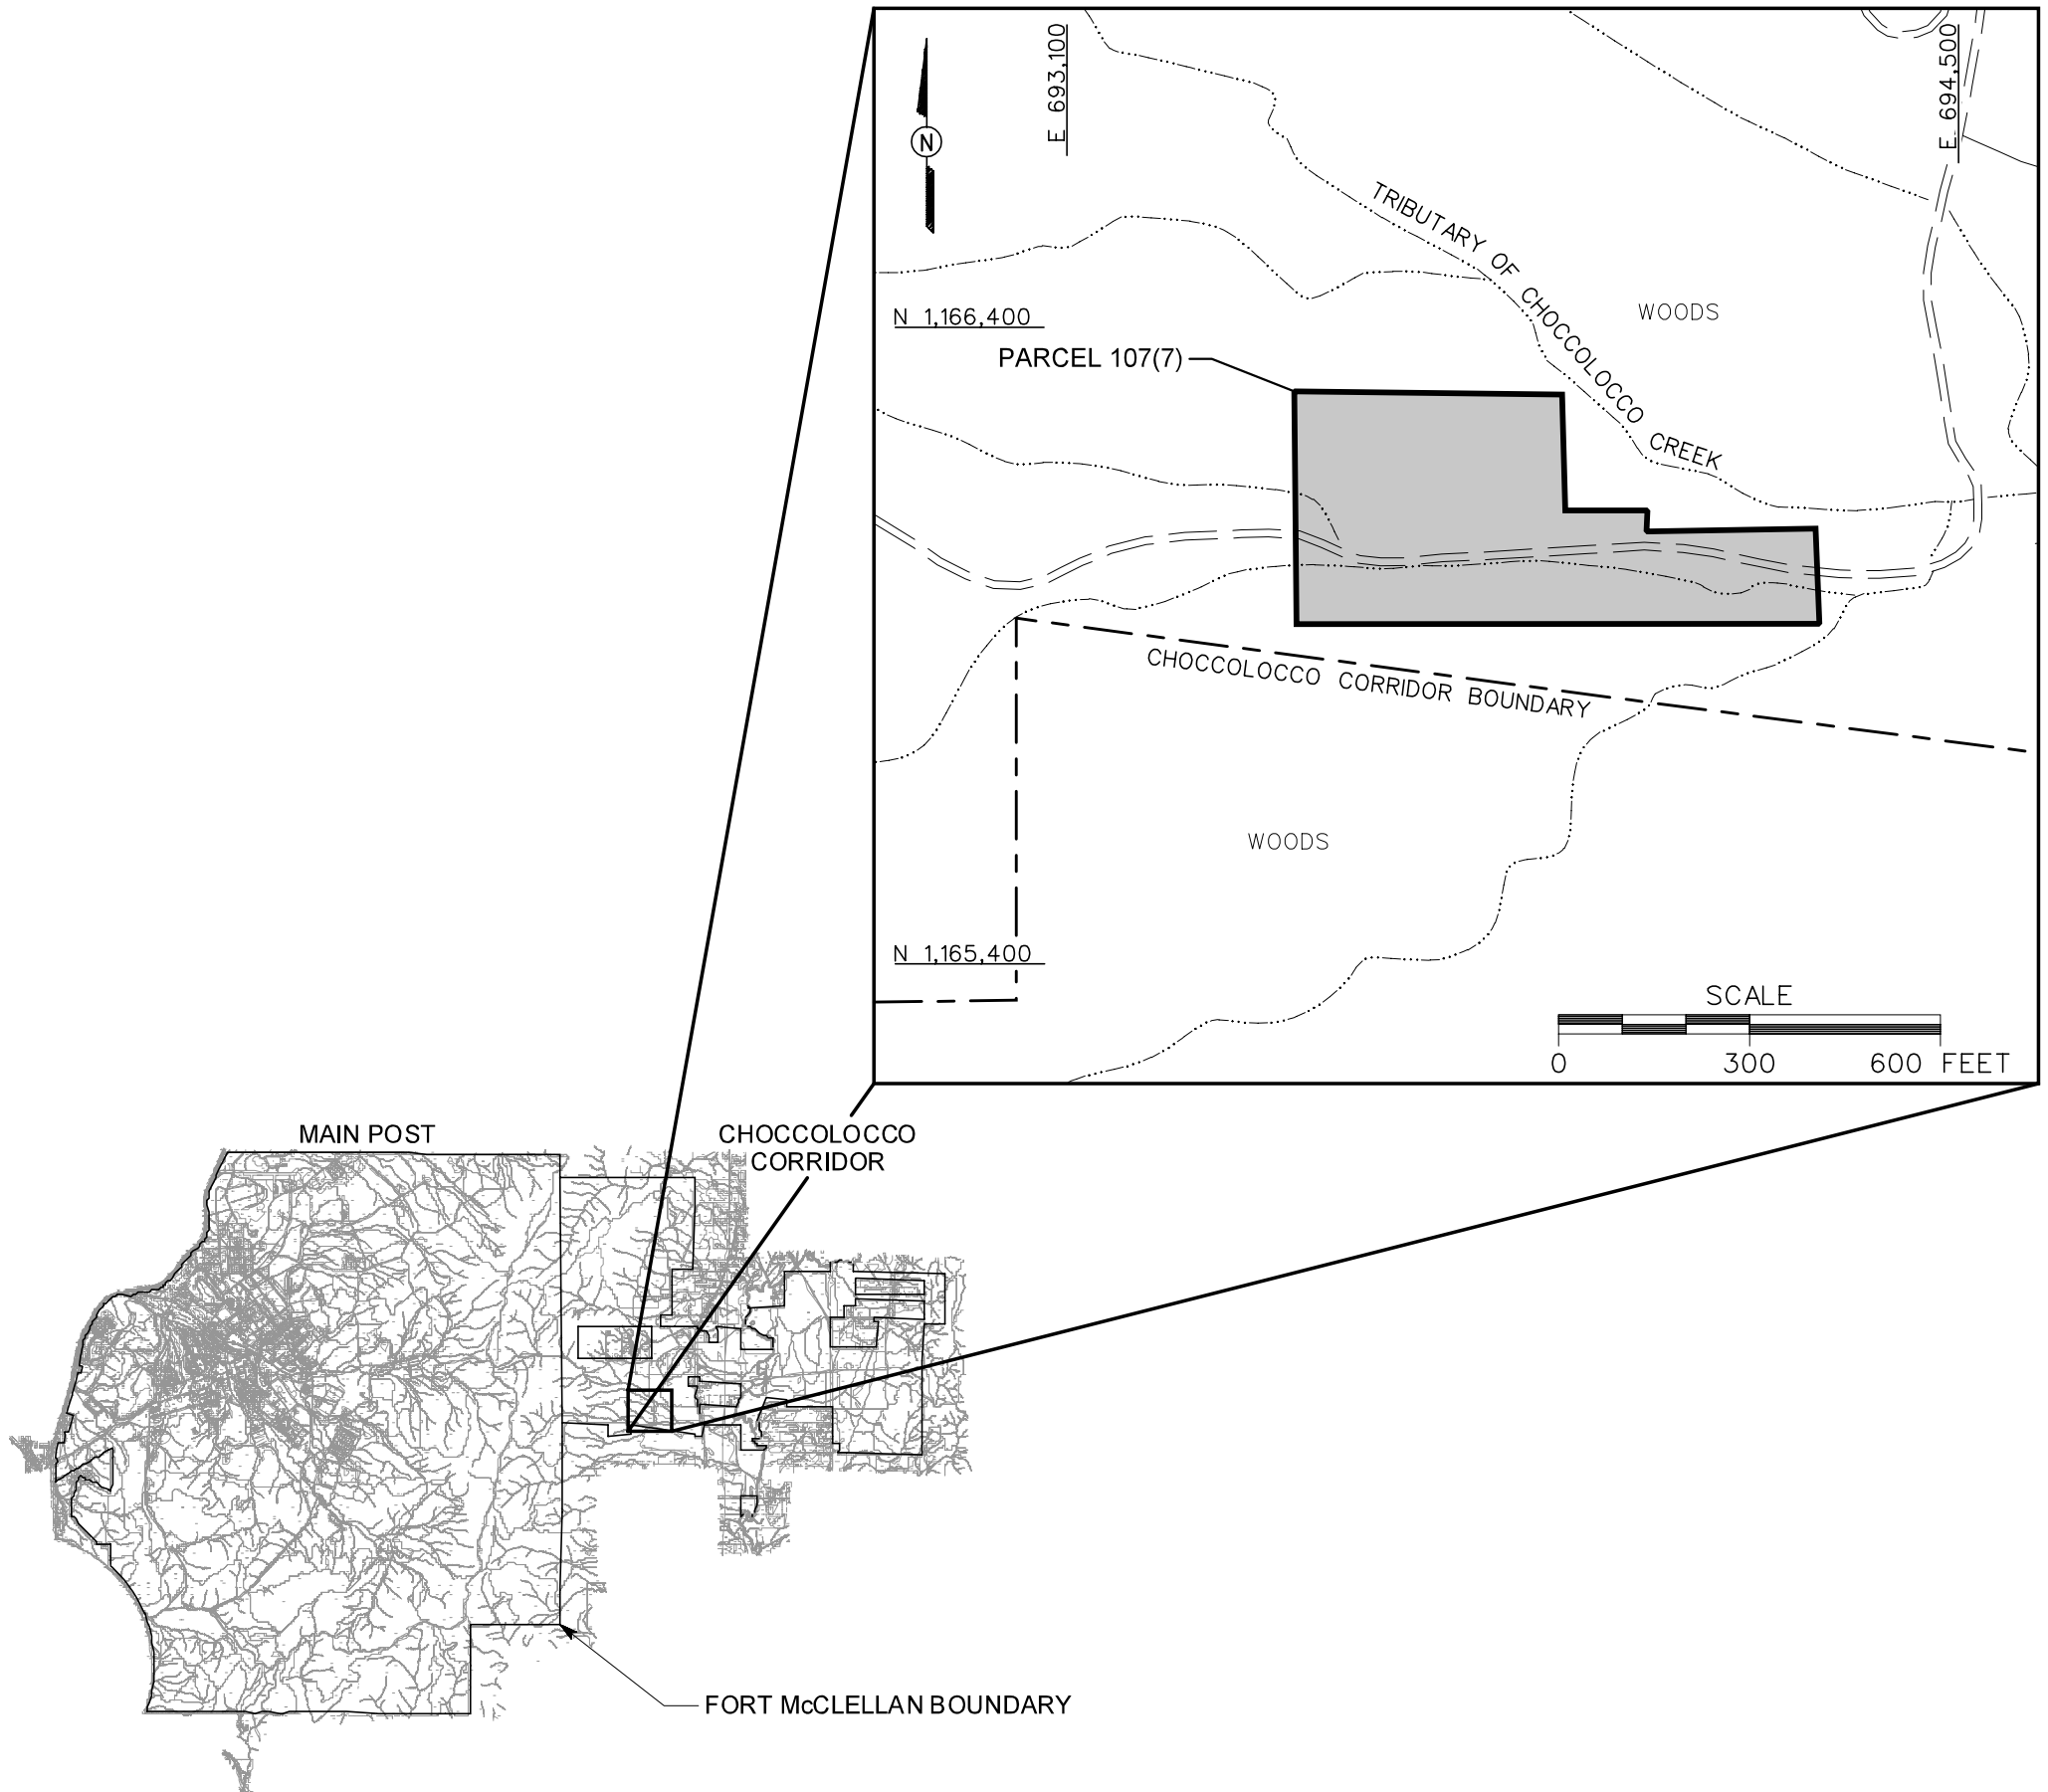

LEGEND

- UNIMPROVED ROADS AND PARKING
- BUILDING
- PARCEL BOUNDARY
- SURFACE DRAINAGE / CREEK

FIGURE 1-1
SITE LOCATION MAP
FORMER SMOKE AREA,
CHOCCOLOCCO CORRIDOR
PARCEL 107(7)

U. S. ARMY CORPS OF ENGINEERS
MOBILE DISTRICT
FORT McCLELLAN
CALHOUN COUNTY, ALABAMA
Contract No. DACA21-96-D-0018

IT CORPORATION
A Member of The IT Group

DWG. NO.: ...\774645es.654
PROJ. NO.: 774645
INITIATOR: T. WINTON
PROJ. MGR.: J. YACOUB
DRAFT. CHCK. BY:
ENGR. CHCK. BY: S. MORAN
DATE LAST REV.:
DRAWN BY:
STARTING DATE: 11/29/00
DRAWN BY: D. BILLINGSLEY
12/01/00
09:27:15
DBILLING
c:\cadd\design\774645es.654