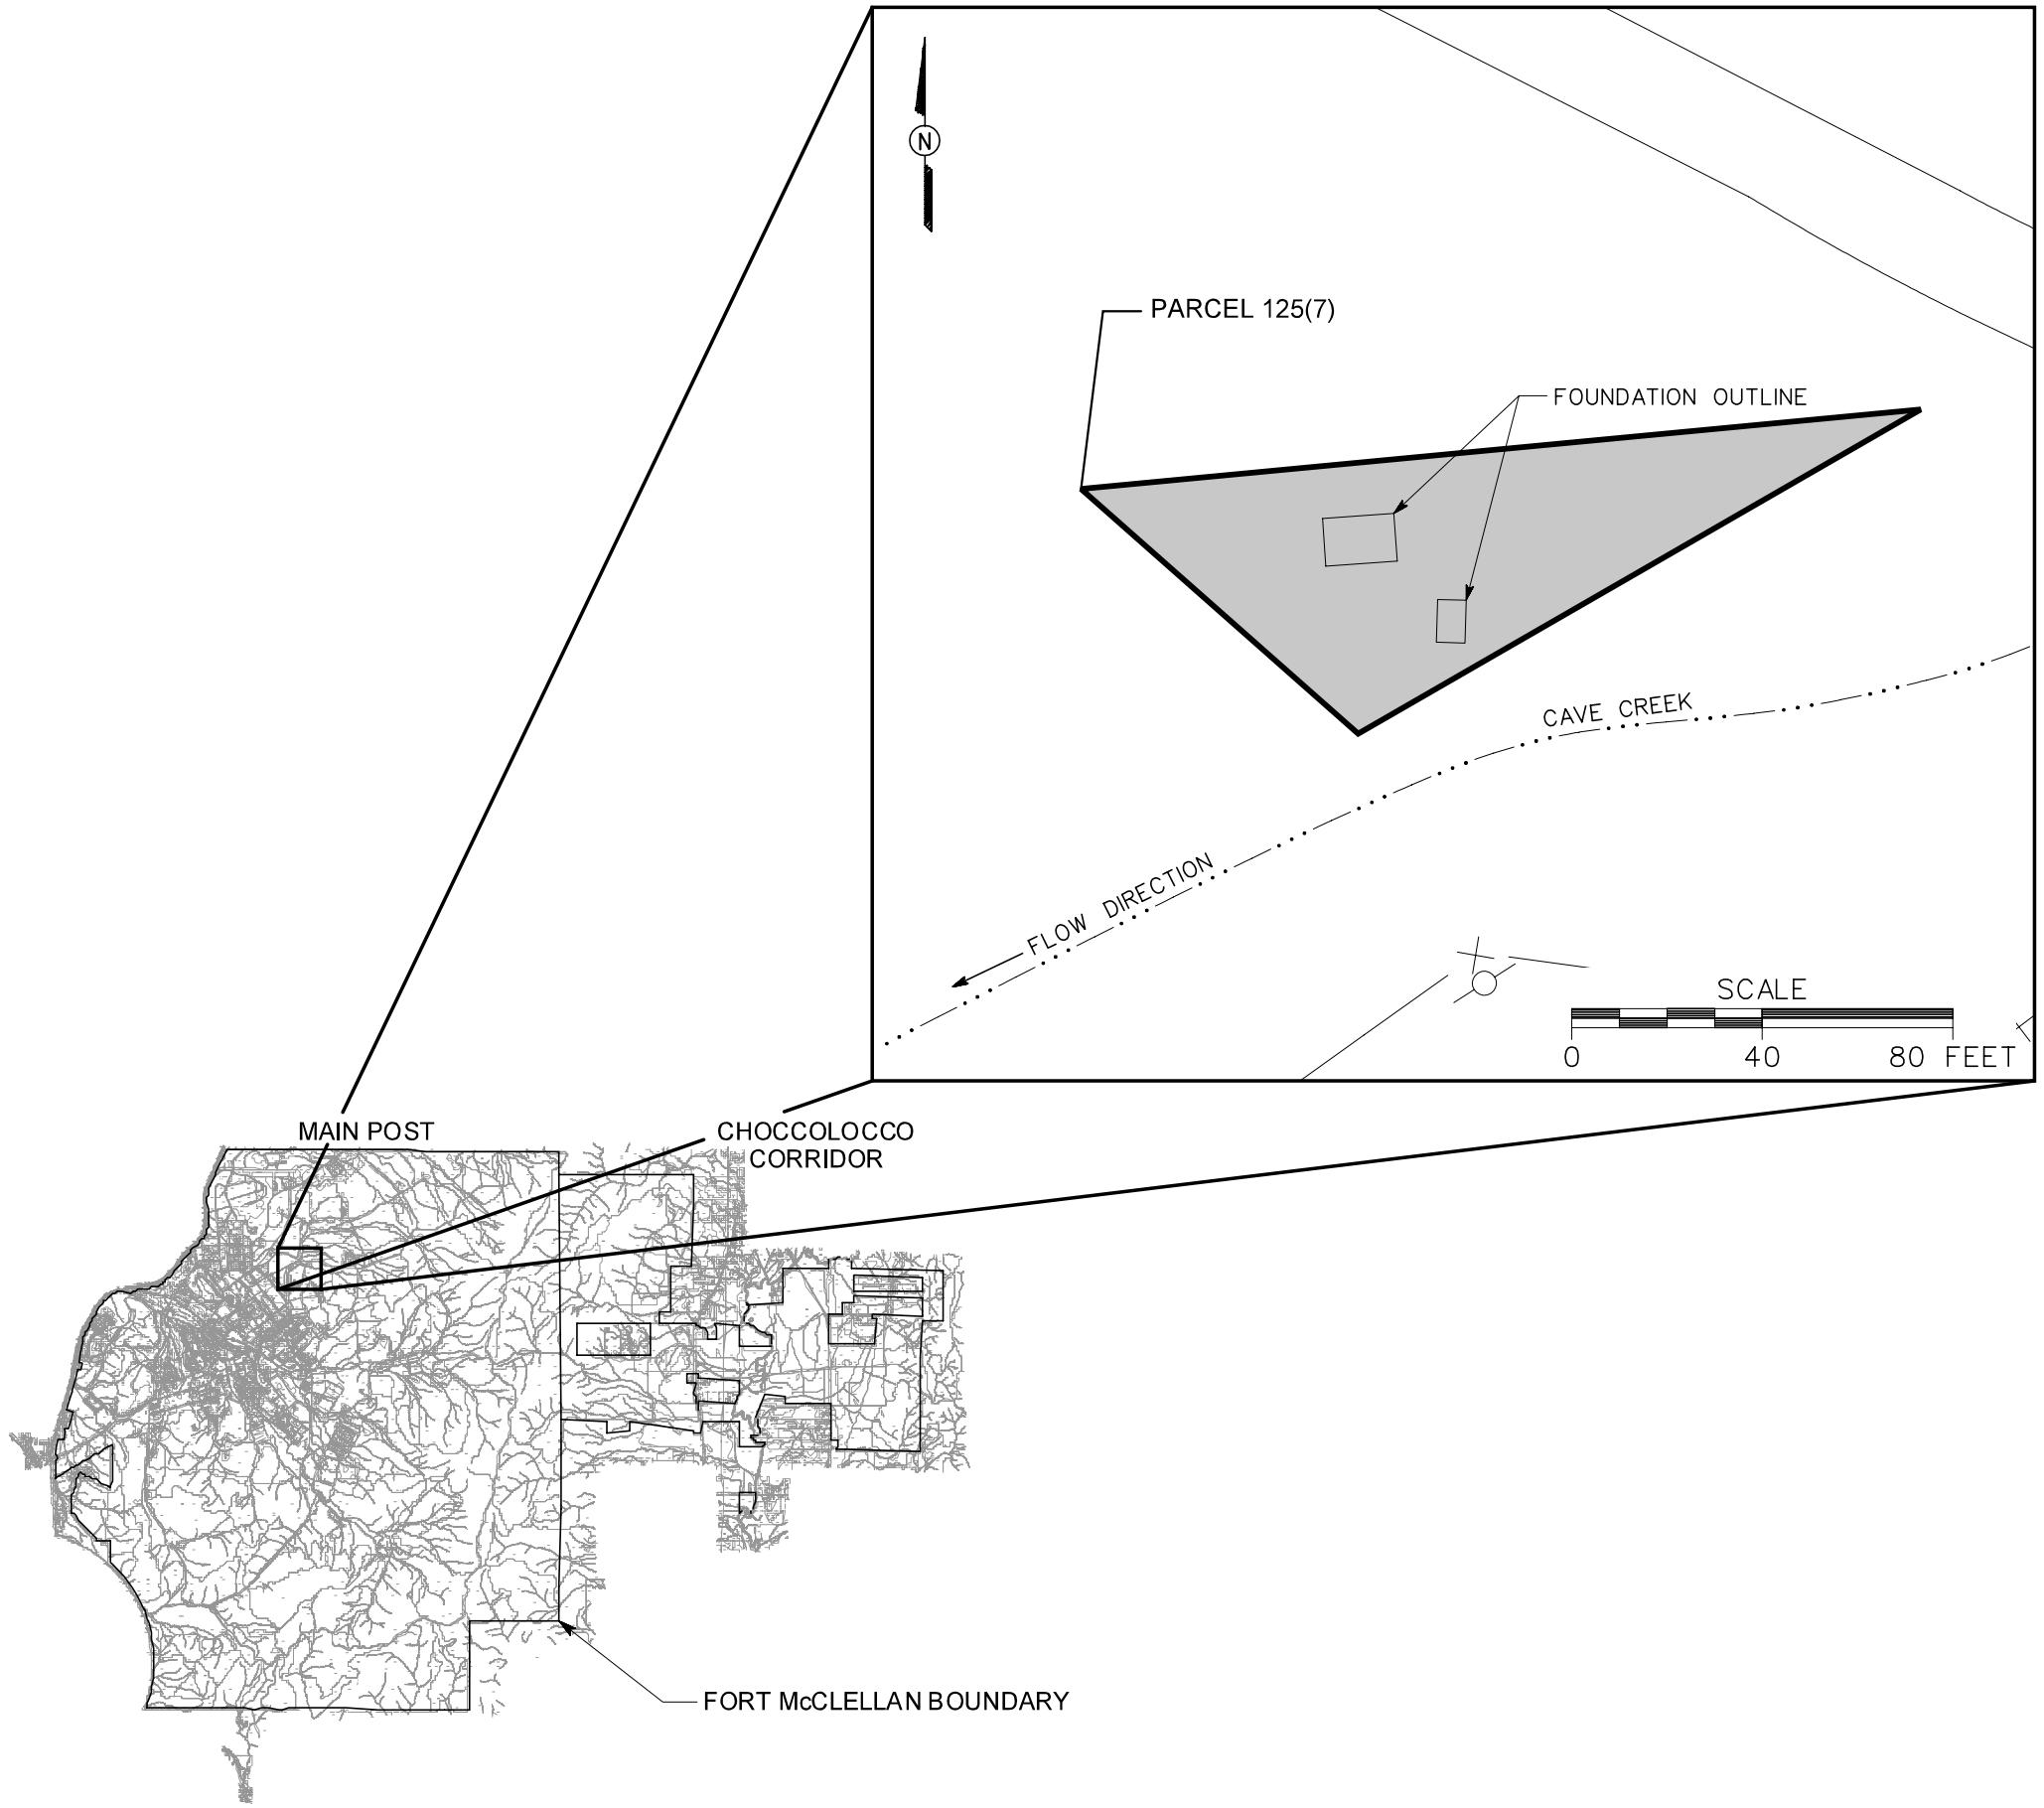

LEGEND

- UNIMPROVED ROADS AND PARKING
- PAVED ROADS AND PARKING
- SURFACE DRAINAGE / CREEK
- FENCE
- UTILITY POLE

FIGURE 1-1
SITE LOCATION MAP
OLD INCINERATOR BUILDING 5710
PARCEL 125(7)

U. S. ARMY CORPS OF ENGINEERS
MOBILE DISTRICT
FORT McCLELLAN
CALHOUN COUNTY, ALABAMA
Contract No. DACA21-96-D-0018

IT CORPORATION
A Member of The IT Group

DWG. NO.: ...\774645es.657	INITIATOR: T. WINTON	DRAFT. CHCK. BY:	DATE LAST REV.:
PROJ. NO.: 774645	PROJ. MGR.: J. YACOUB	ENGR. CHCK. BY: T. WINTON	DRAWN BY:
STARTING DATE: 01/22/01	DRAWN BY: D. BILLINGSLEY		
01/25/01 02:52:07	DBILLING c:\cadd\design\774645es.657		