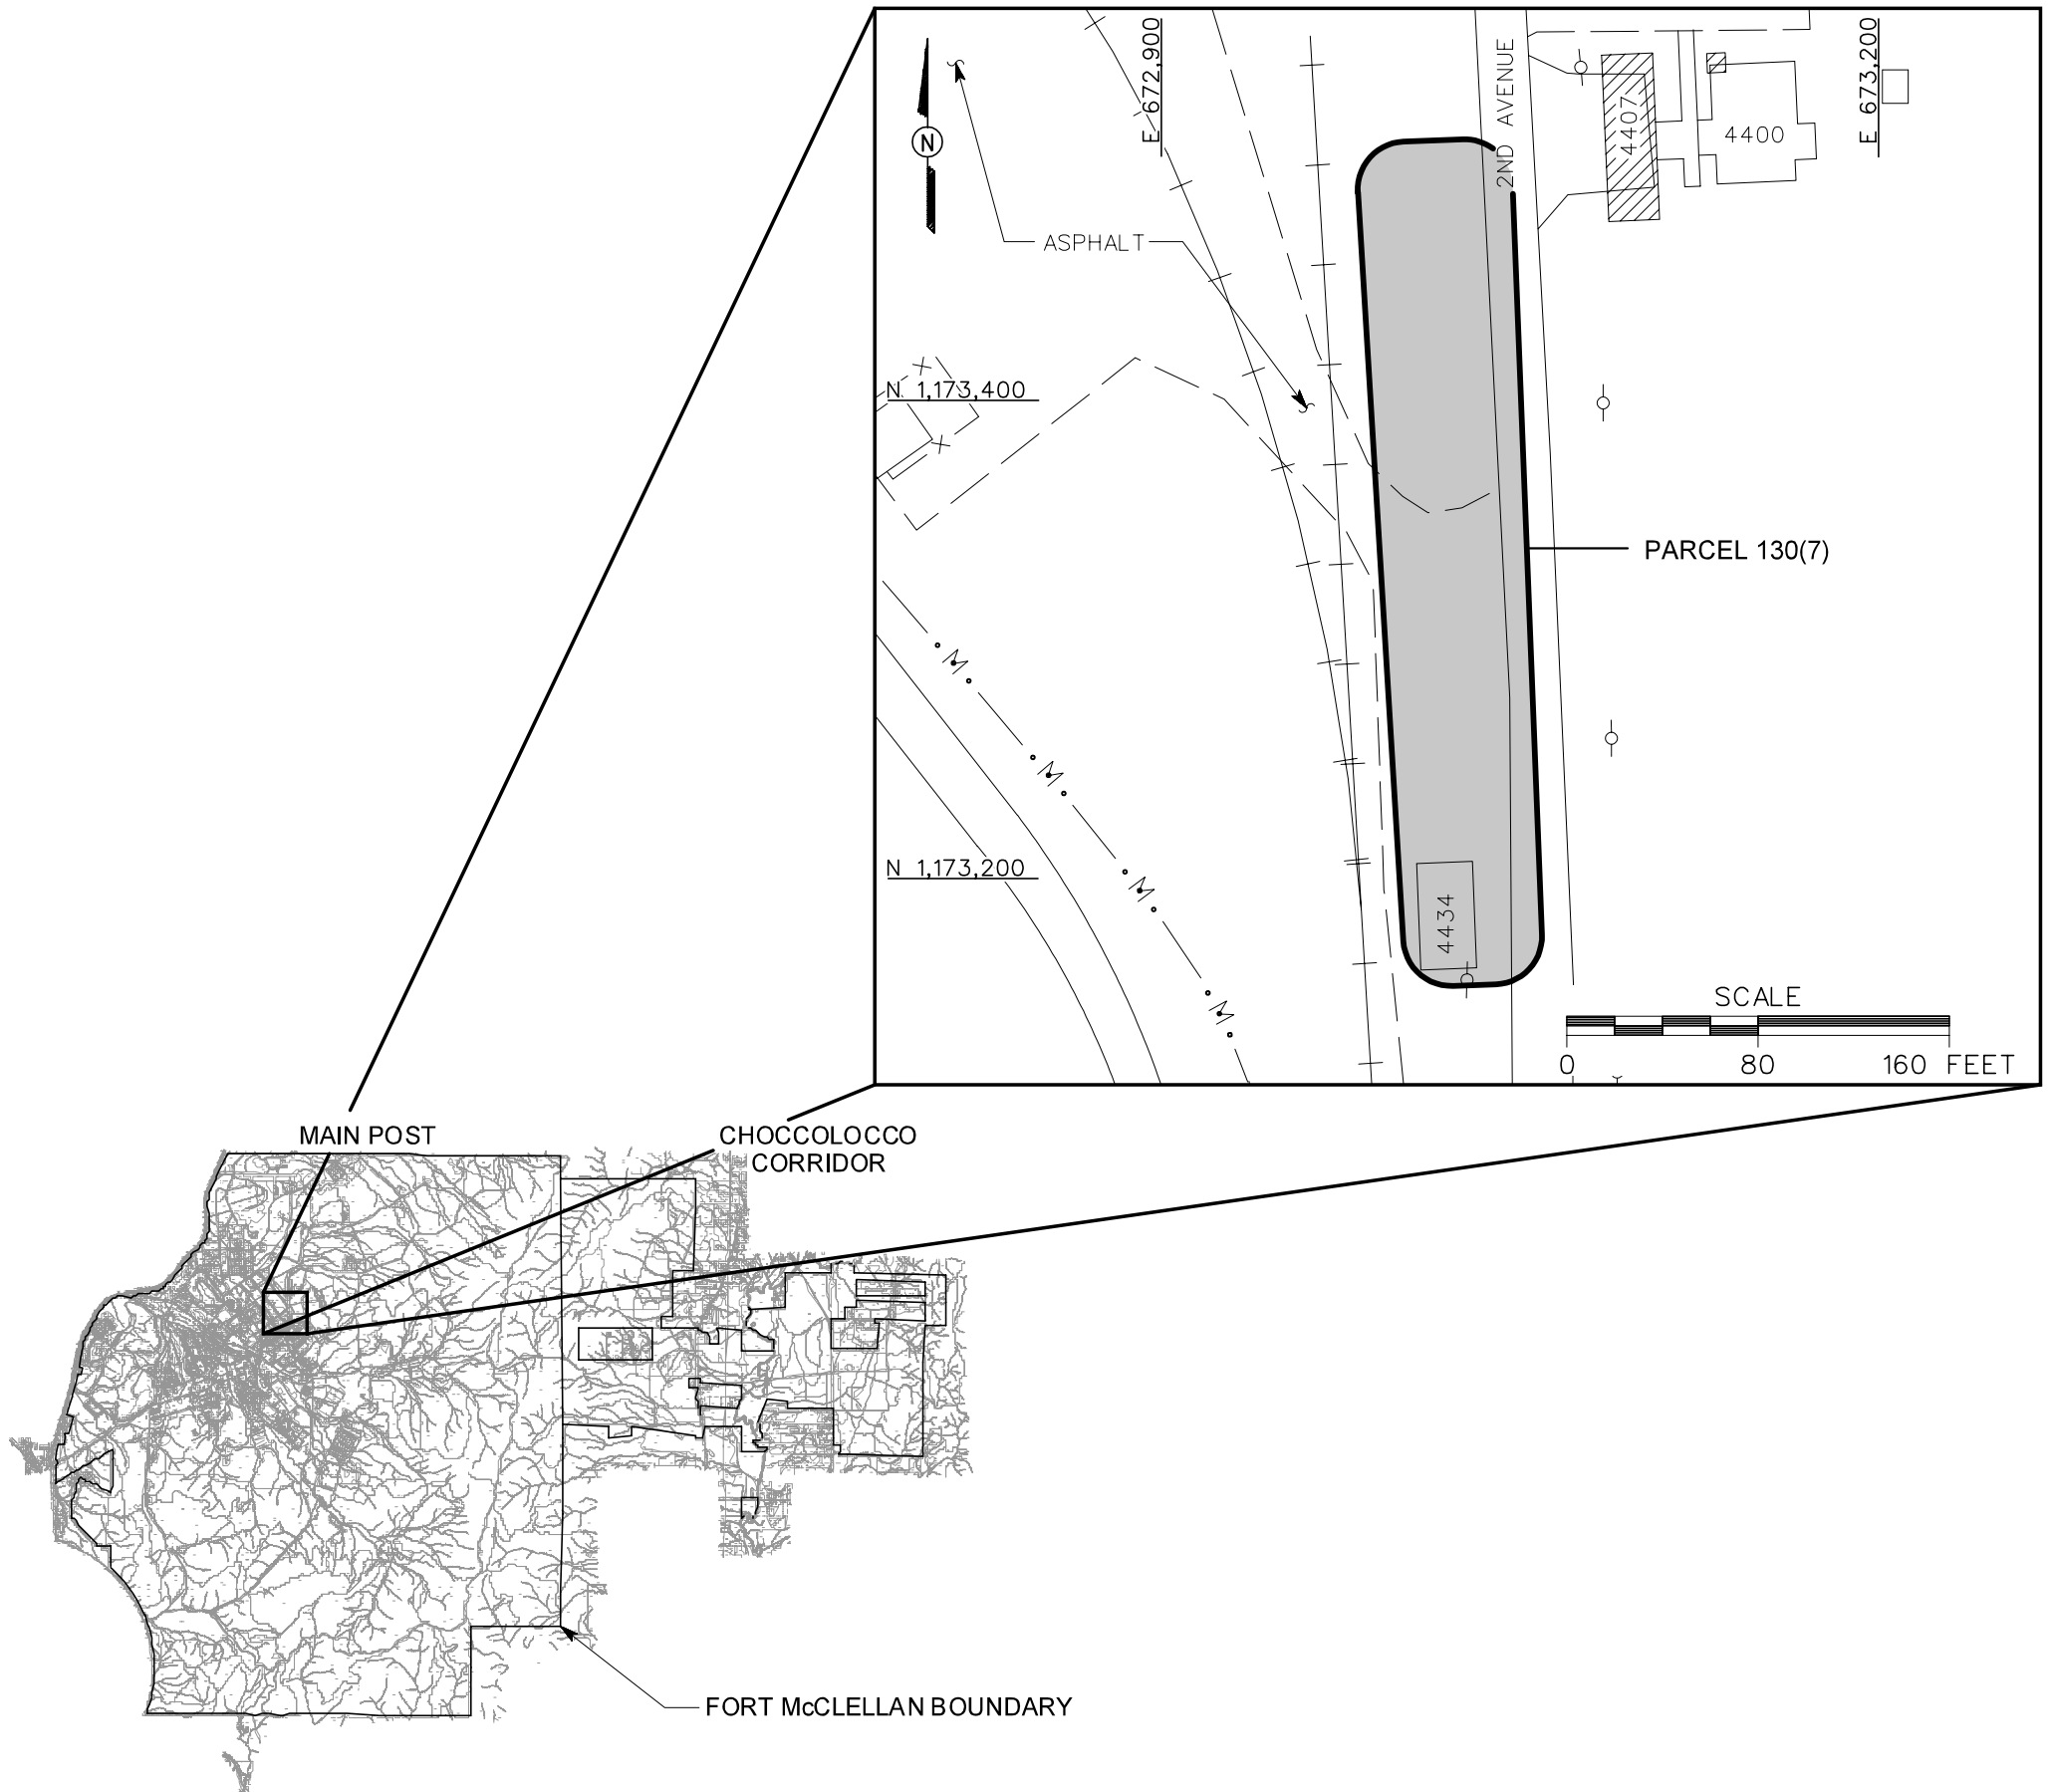

LEGEND

- UNIMPROVED ROADS AND PARKING
- PAVED ROADS AND PARKING
- BUILDING
- FORMER BUILDING LOCATION
- TREES / TREELINE
- PARCEL BOUNDARY
- MANMADE SURFACE DRAINAGE FEATURE
- FENCE
- RAILROAD
- UTILITY POLE

FIGURE 1-1
SITE LOCATION MAP
FORMER QUARTERMASTER'S
GASOLINE STORAGE AREA
PARCEL 130(7)

U. S. ARMY CORPS OF ENGINEERS
MOBILE DISTRICT
FORT McCLELLAN
CALHOUN COUNTY, ALABAMA
Contract No. DACA21-96-D-0018

IT CORPORATION
A Member of The IT Group

DWG. NO.: ...\774645es.372 | PROJ. NO.: 774645
INITIATOR: J. JENKINS | PROJ. MGR.: J. YACOUB
DRAFT. CHCK. BY: | ENGR. CHCK. BY: J. JENKINS
DATE LAST REV.: | DRAWN BY:
01/22/01 STARTING DATE: 09/03/99 | DRAWN BY: D. BILLINGSLEY
11:14:41
DBILLING c:\cadd\design\774645es.372