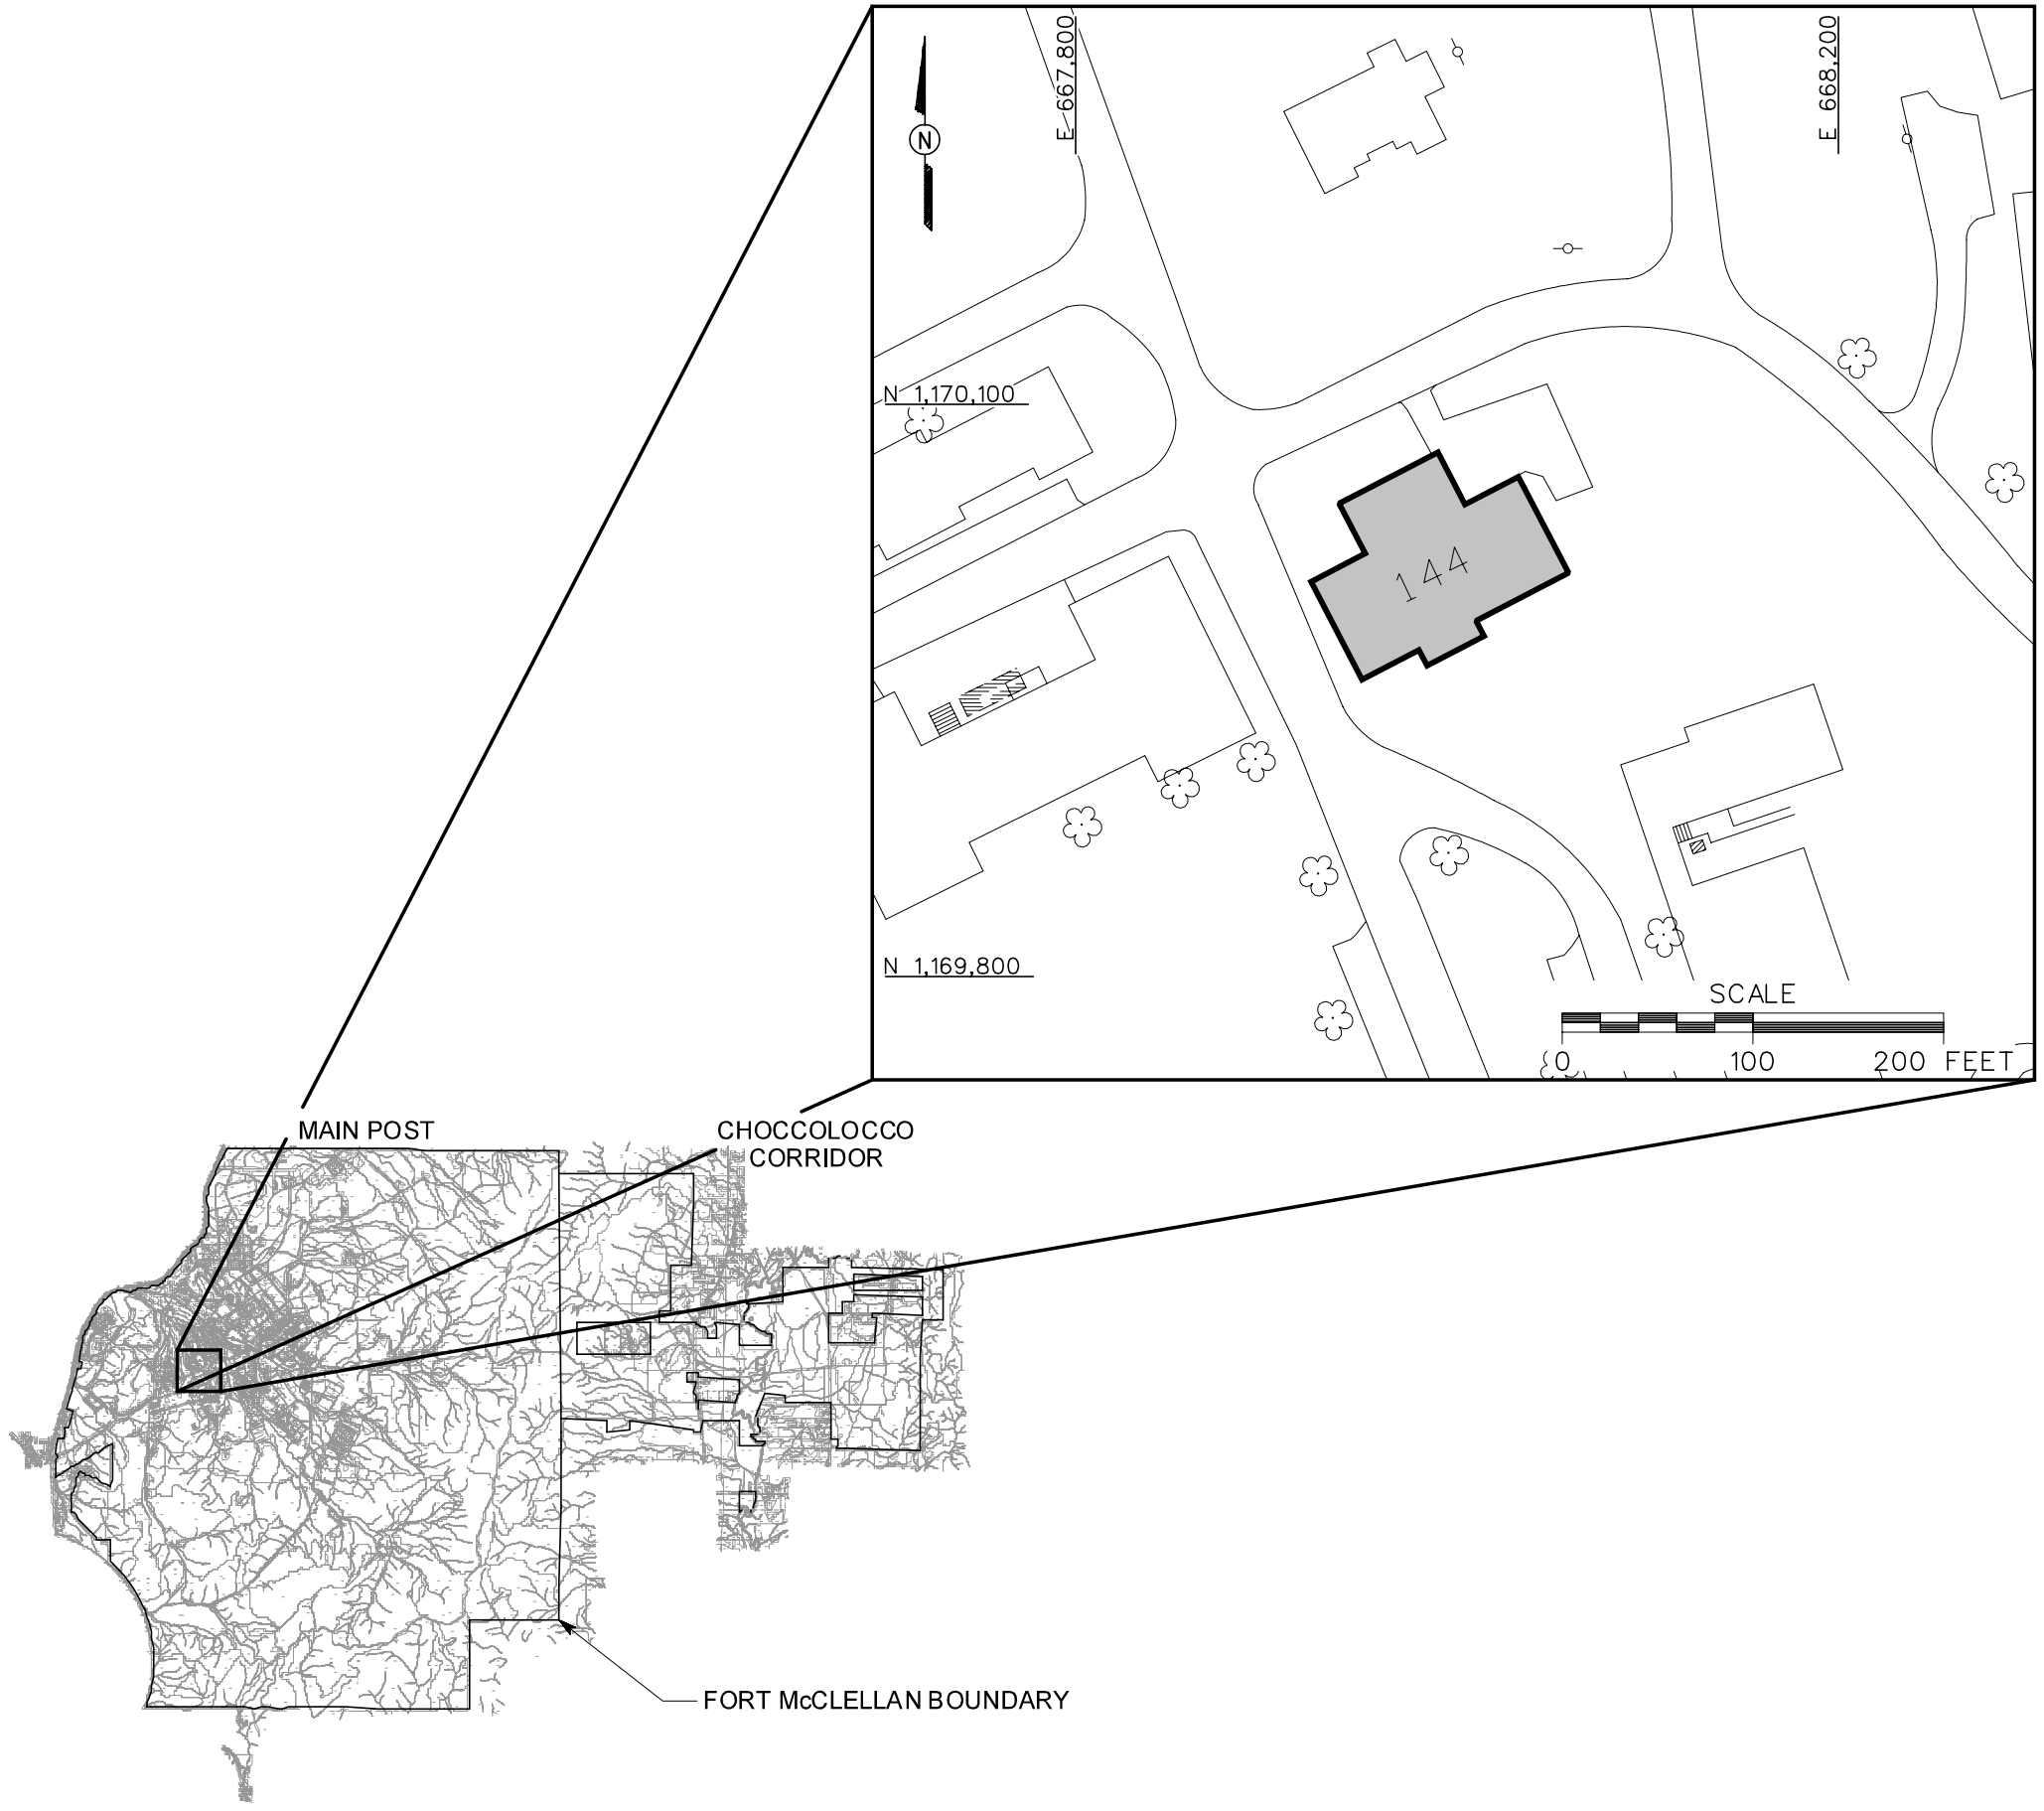


## LEGEND

- UNIMPROVED ROADS AND PARKING
- PAVED ROADS AND PARKING
- BUILDING
- TREES / TREELINE
- PARCEL BOUNDARY
- UTILITY POLE

FIGURE 1-1
SITE LOCATION MAP
FORMER PRINTING PLANT
BUILDING 144
PARCEL 171(7)

U. S. ARMY CORPS OF ENGINEERS
MOBILE DISTRICT
FORT McCLELLAN
CALHOUN COUNTY, ALABAMA
Contract No. DACA21-96-D-0018

IT CORPORATION
*A Member of The IT Group*

| | | | | | |
|---|---|---|---|---|---|
| 10/12/00 | STARTING DATE: 1/24/00 | DATE LAST REV.: | DRAFT. CHCK. BY: | INITIATOR: D. HILL | DWG. NO.: ...\774645es.455 |
| 09:13:05 | DRAWN BY: D. BILLINGSLEY | DRAWN BY: | ENGR. CHCK. BY: J. JENKINS | PROJ. MGR.: J. YACOUB | PROJ. NO.: 774645 |
| aw smith | c:\cadd\design\774645es.455 | | | | |