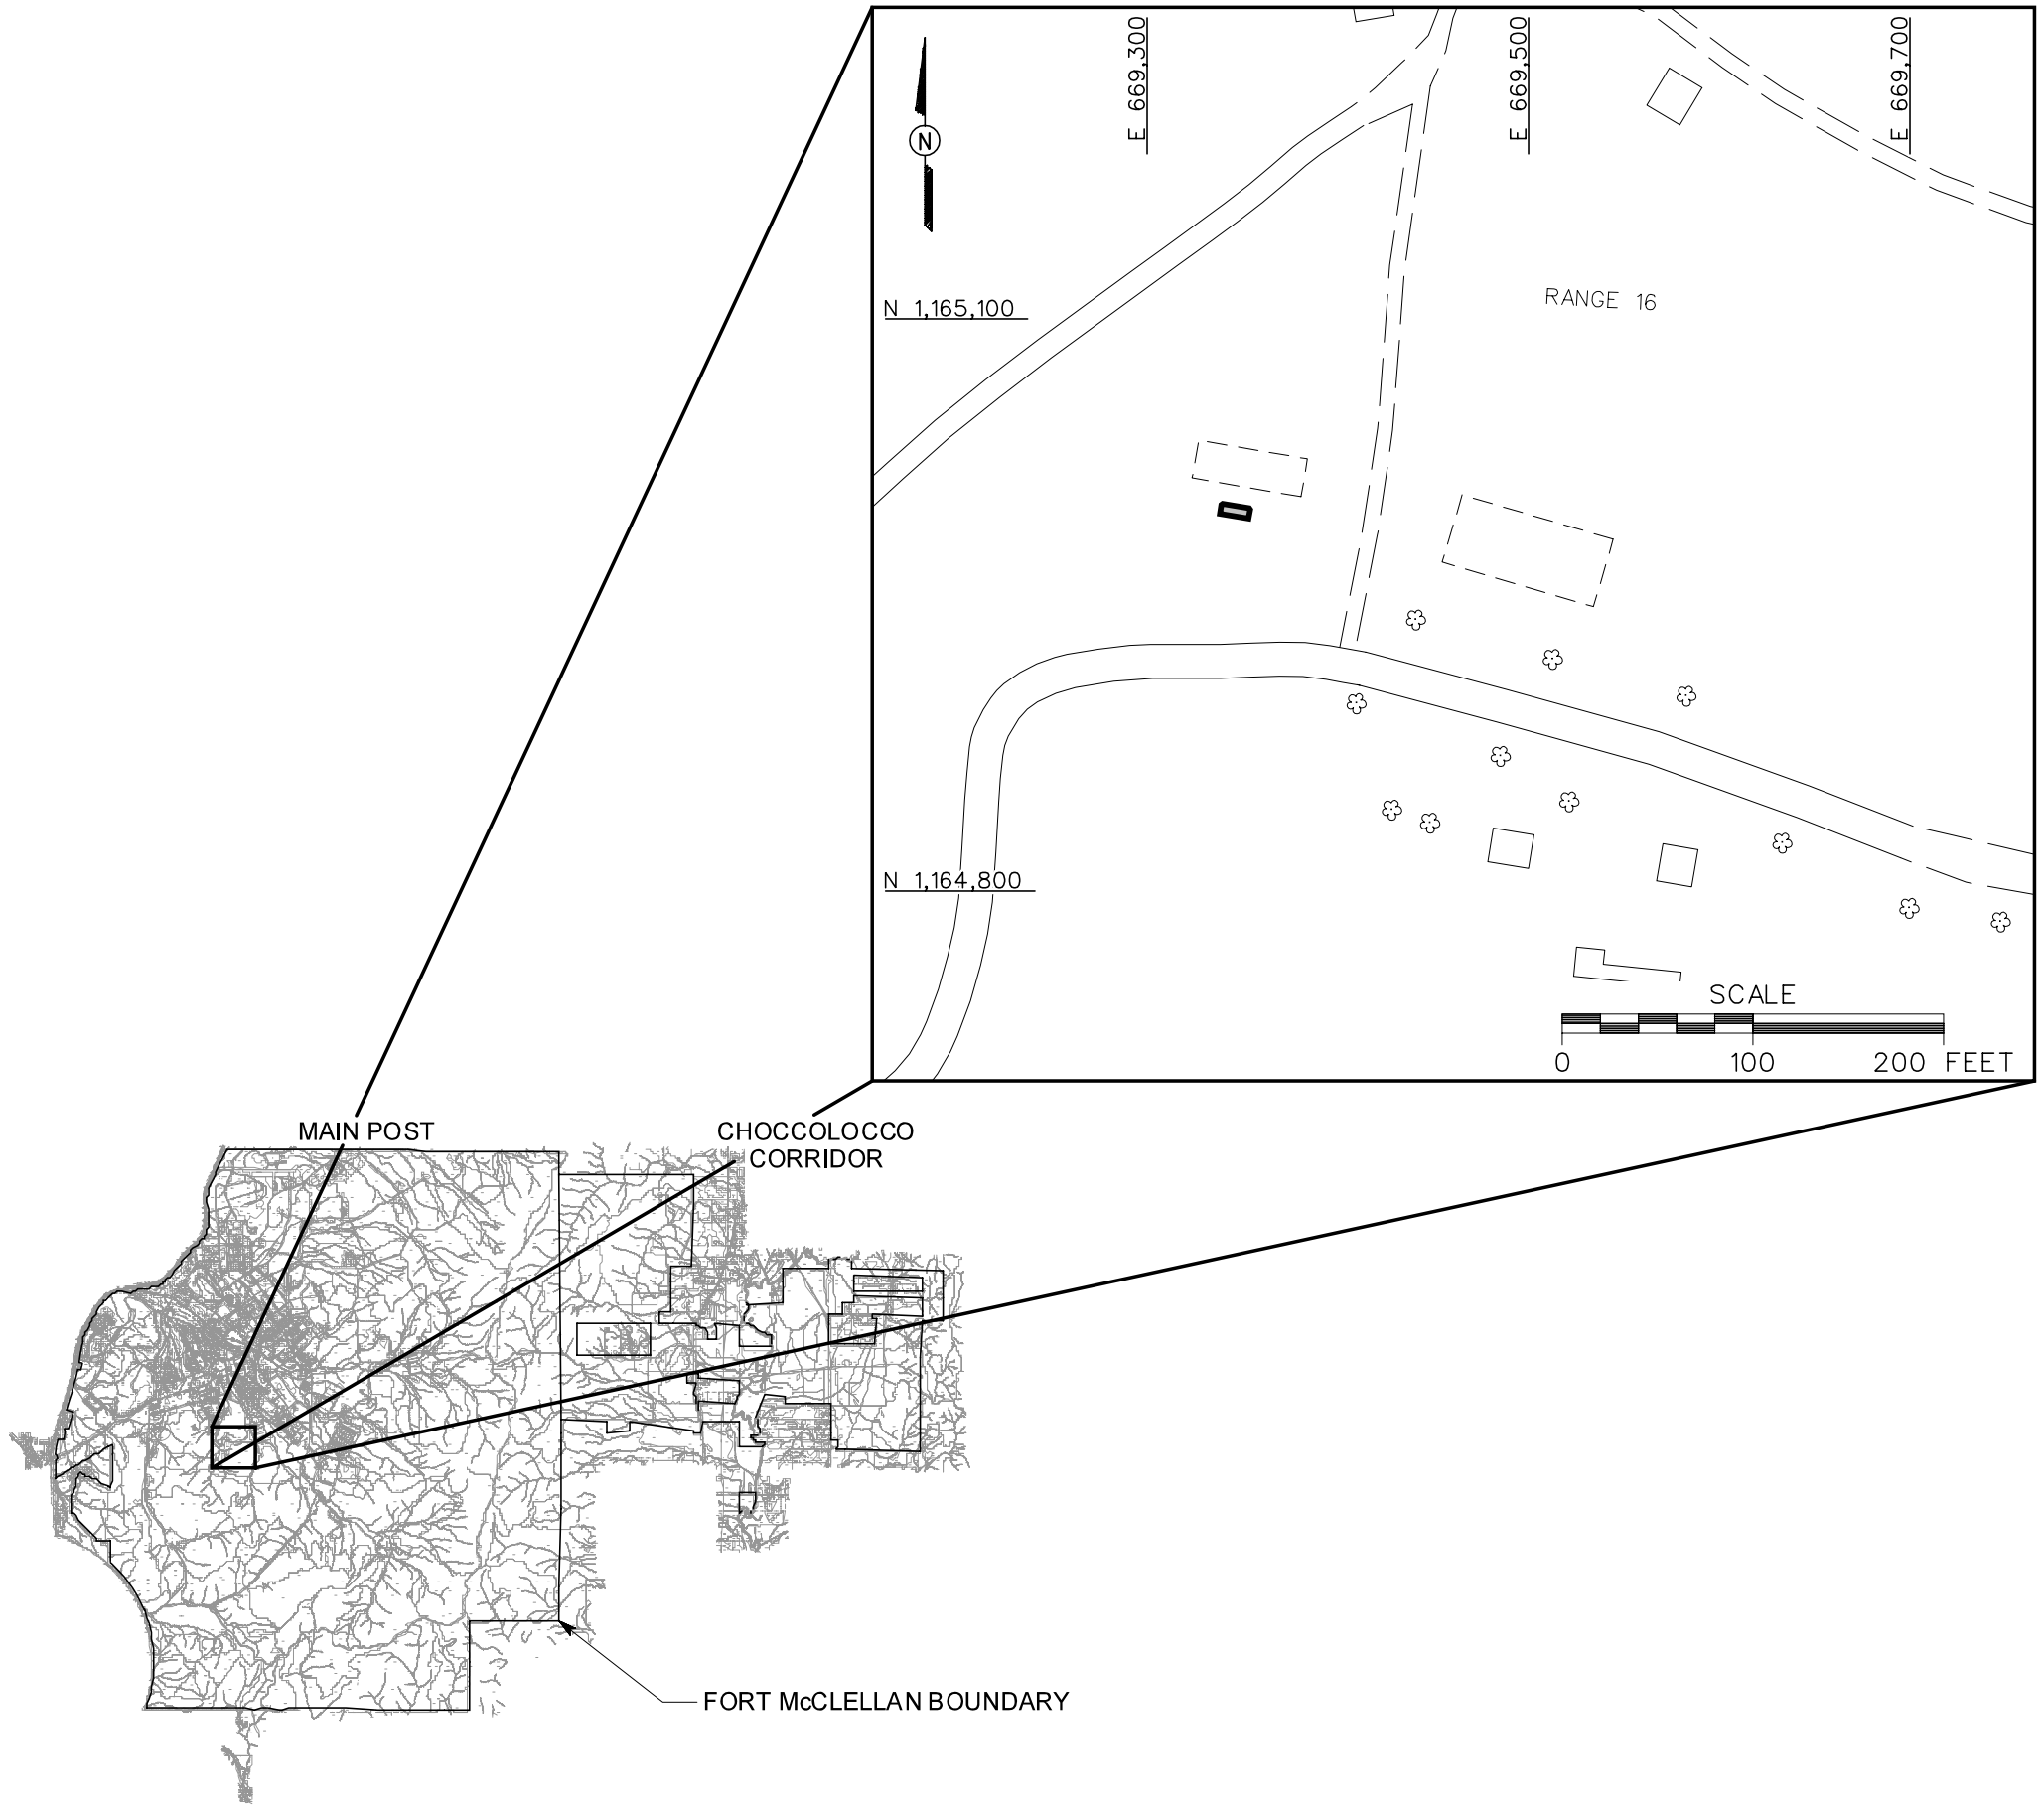

LEGEND

- UNIMPROVED ROADS
- PAVED/GRAVEL ROADS
- FORMER BUILDING LOCATION
- TREES / TREELINE
- PARCEL BOUNDARY

FIGURE 1-1
SITE LOCATION MAP
RANGE 16 AST
PARCEL 177(7)

U. S. ARMY CORPS OF ENGINEERS
MOBILE DISTRICT
FORT McCLELLAN
CALHOUN COUNTY, ALABAMA
Contract No. DACA21-96-D-0018

IT CORPORATION
A Member of The IT Group

INITIATOR: T. WINTON	DRAFT. CHCK. BY:	DATE LAST REV.:	STARTING DATE: 12/23/99	09/29/00	DWG. NO.: ...\774645es.437
PROJ. MGR.: J. YACOUB	ENGR. CHCK. BY: J. JENKINS	DRAWN BY:	DRAWN BY: D. BILLINGSLEY	01:55:37	PROJ. NO.: 773191

c:\cadd\design\774645es.437 aw smith