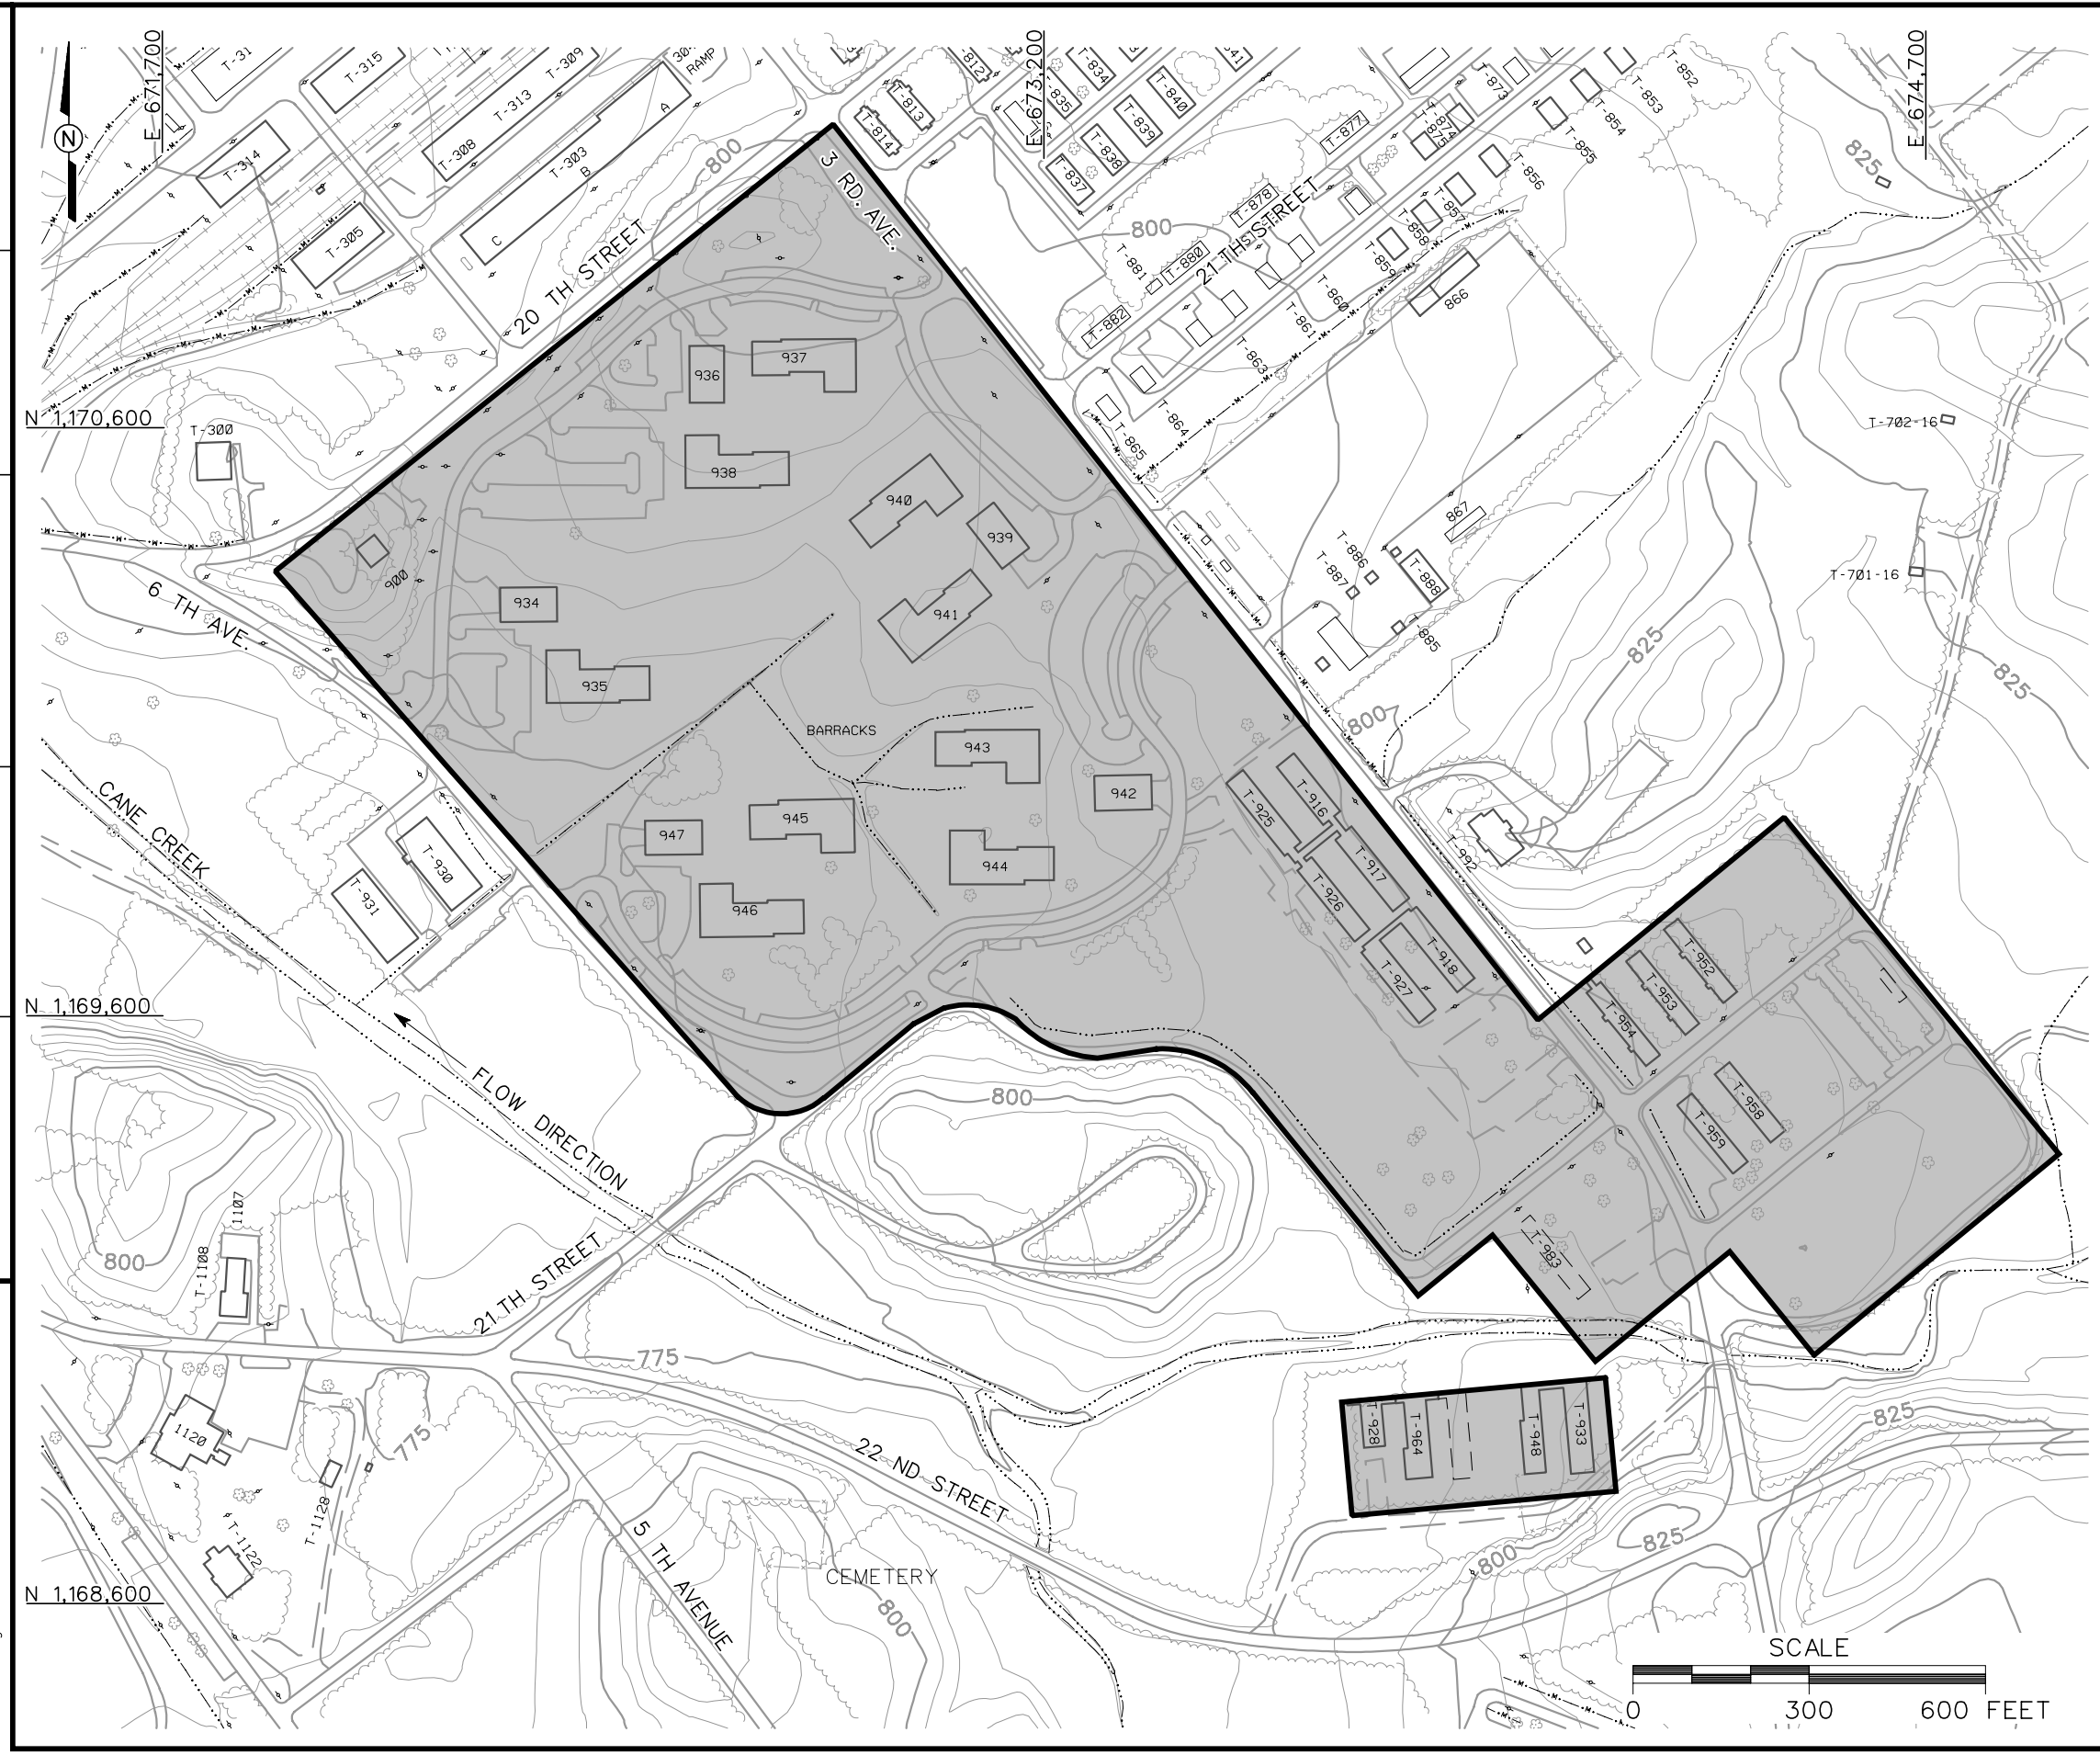

LEGEND

- UNIMPROVED ROADS AND PARKING
- PAVED ROADS AND PARKING
- BUILDING LOCATION
- FORMER BUILDING LOCATION
- TOPOGRAPHIC CONTOURS (CONTOUR INTERVAL - 5 FOOT)
- TREES / TREELINE
- PARCEL BOUNDARY
- SURFACE DRAINAGE / CREEK
- FENCE
- RAILROAD
- UTILITY POLE

FIGURE 1-2
SITE MAP
OLD HOSPITAL
PARCEL 95(7)

U. S. ARMY CORPS OF ENGINEERS
MOBILE DISTRICT
FORT McCLELLAN
CALHOUN COUNTY, ALABAMA
Contract No. DACA21-96-D-0018

IT CORPORATION
A Member of The IT Group

DRAFT. CHCK. BY:
ENGR. CHCK. BY: C. SHORT
INITIATOR: C.SHORT
PROJ. MGR.: J. YACOUB
DWG. NO.: ...\774645es.339
PROJ. NO.: 774645
10/24/00
STARTING DATE: 08/24/99
DATE LAST REV.:
09:57:31
DRAWN BY: D. BILLINGSLEY
DRAWN BY:
DBILLING
c:\cadd\design\774645es.339