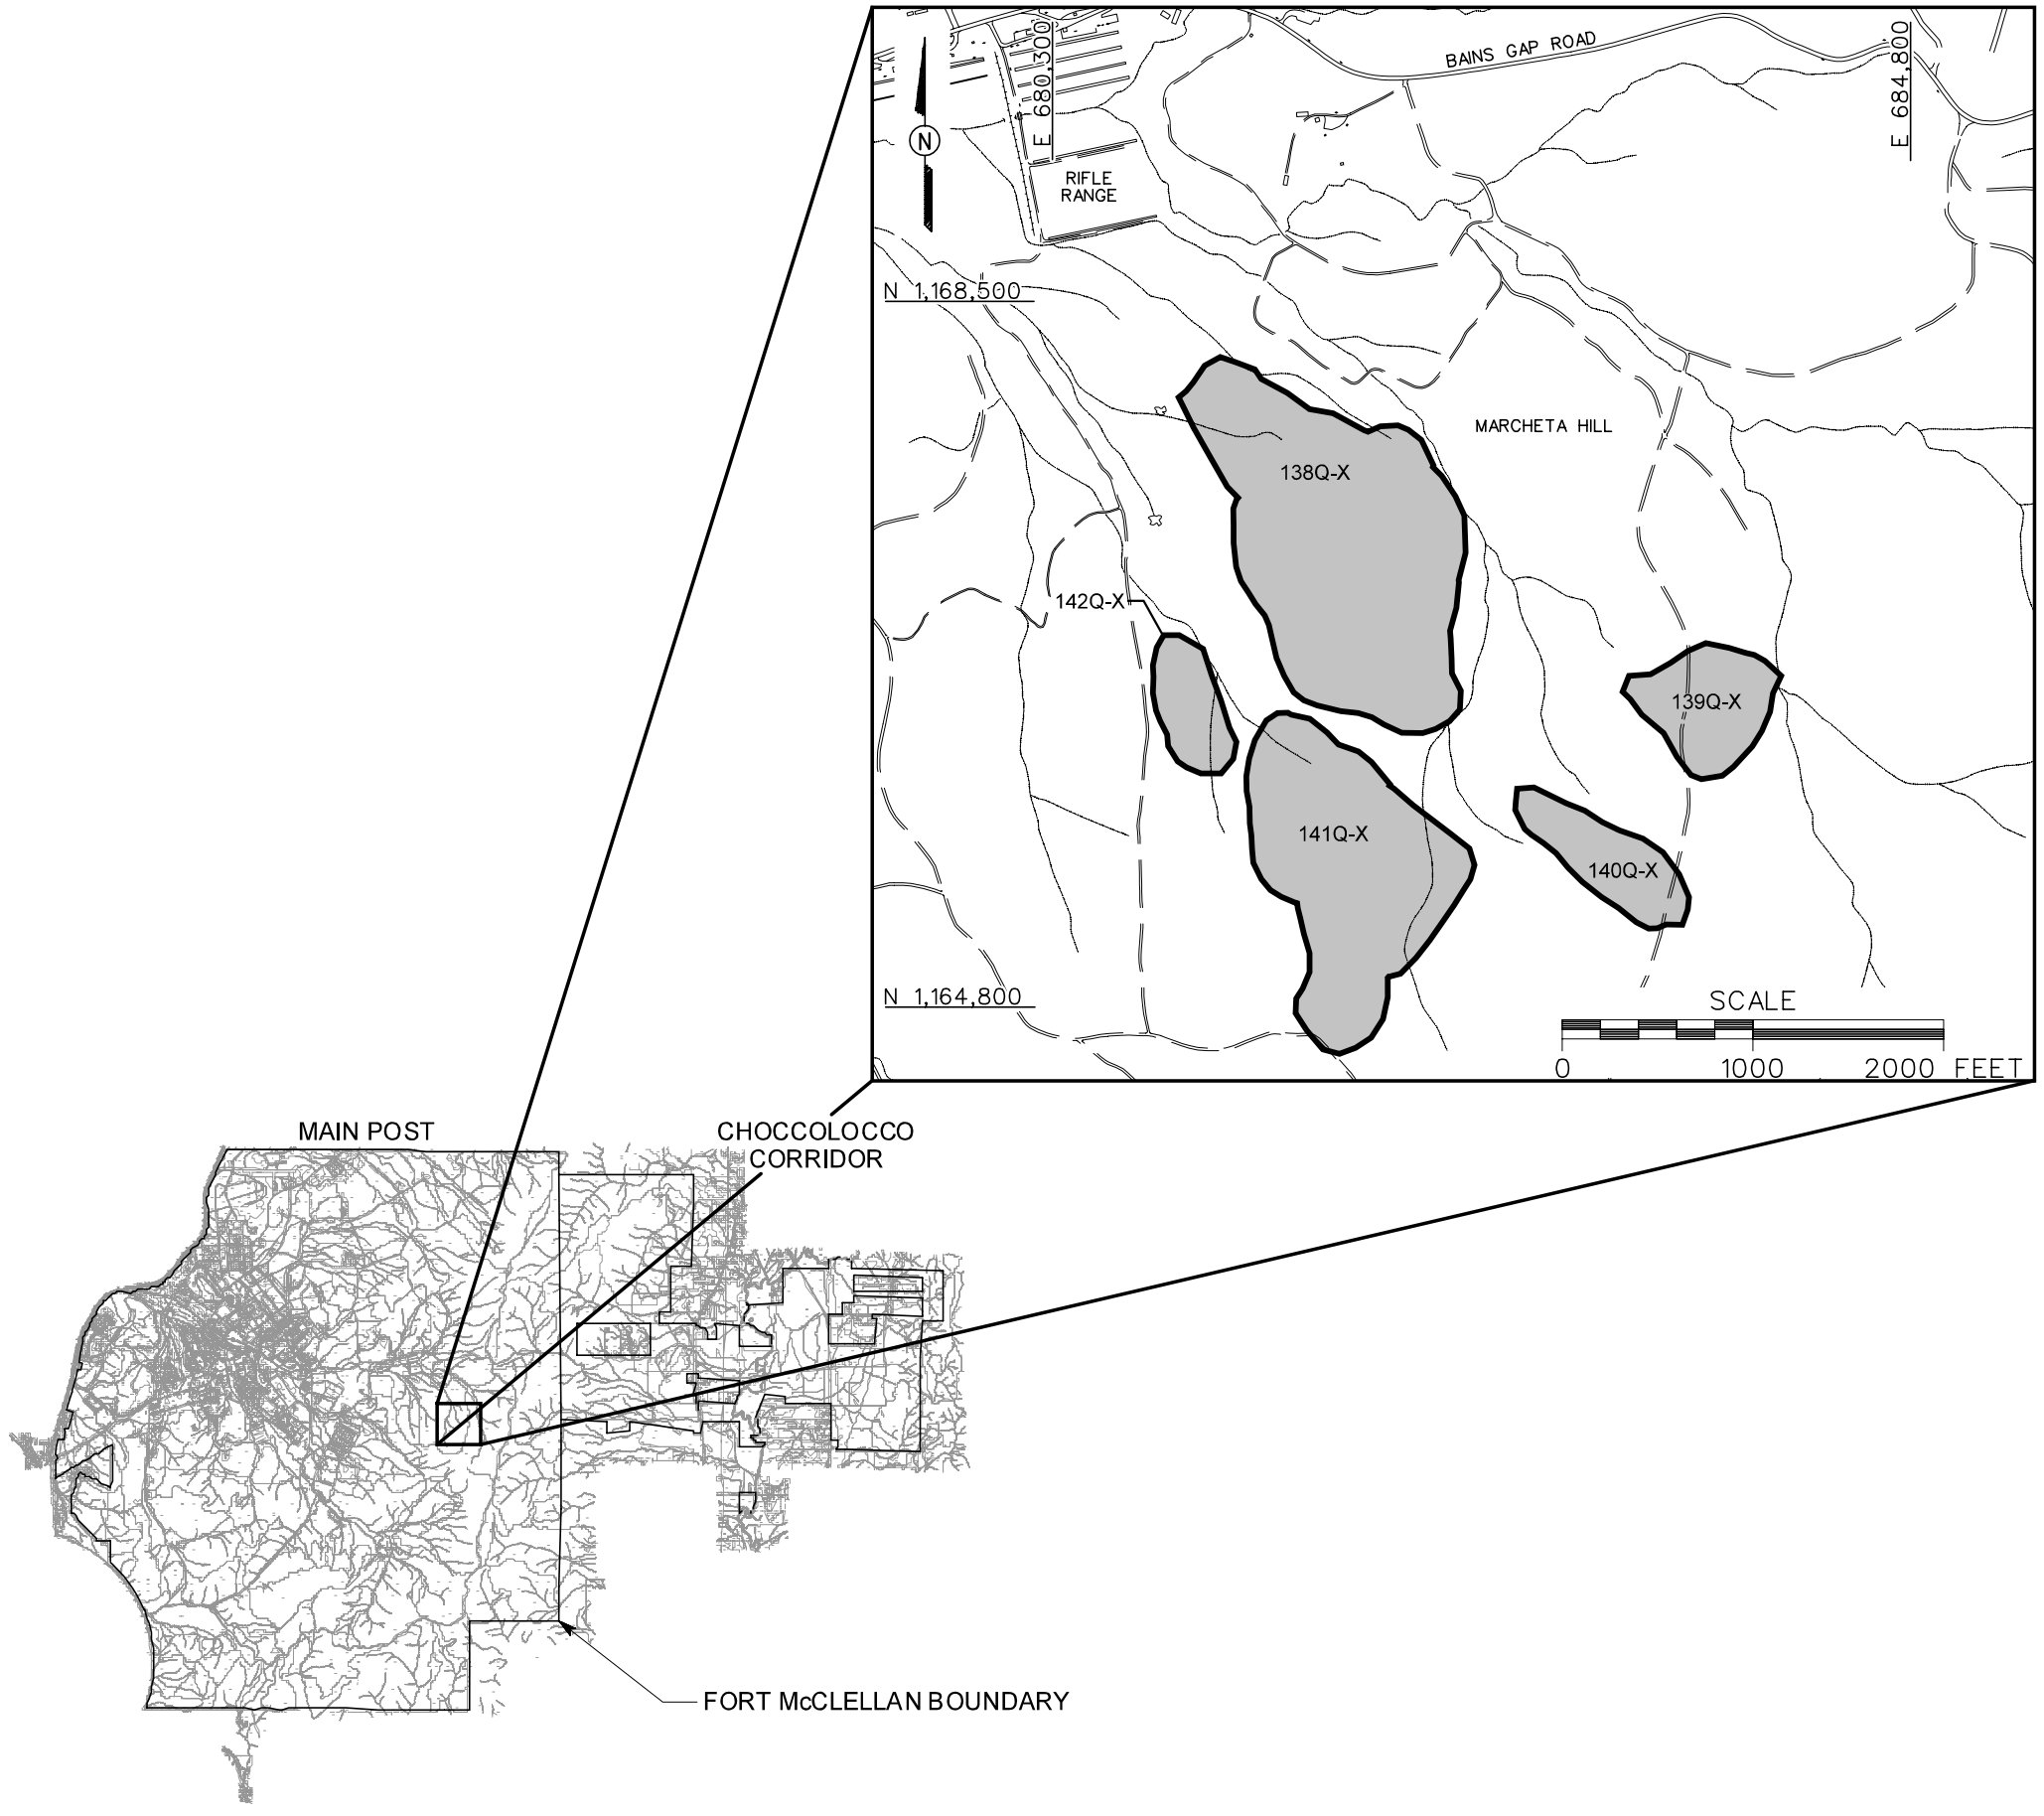


## LEGEND

- UNIMPROVED ROADS AND PARKING
- PAVED ROADS AND PARKING
- BUILDING
- TREES / TREELINE
- MARSH / WETLANDS
- PARCEL BOUNDARY
- BRIDGE
- CULVERT WITH HEADWALL
- SURFACE DRAINAGE / CREEK
- MANMADE SURFACE DRAINAGE FEATURE
- FENCE
- RAILROAD
- UTILITY POLE

FIGURE 1-1
SITE LOCATION MAP
ARTILLERY AND MORTAR IMPACT AREAS SOUTH OF BAINS GAP ROAD
PARCELS 138Q-X, 139Q-X, 140Q-X, 141Q-X, AND 142Q-X

U. S. ARMY CORPS OF ENGINEERS
MOBILE DISTRICT
FORT McCLELLAN
CALHOUN COUNTY, ALABAMA
Contract No. DACA21-96-D-0018

IT CORPORATION
*A Member of The IT Group*

STARTING DATE: 06/17/00 | DATE LAST REV.: | DRAFT. CHCK. BY: | INITIATOR: J. RAGSDALE | DWG. NO.: ...\796887es.107
DRAWN BY: D. BILLINGSLEY | DRAWN BY: | ENGR. CHCK. BY: J. RAGSDALE | PROJ. MGR.: J. YACOUB | PROJ. NO.: 796887
09/25/00 11:00:32 c:\cadd\design\796887es.107 awsmith