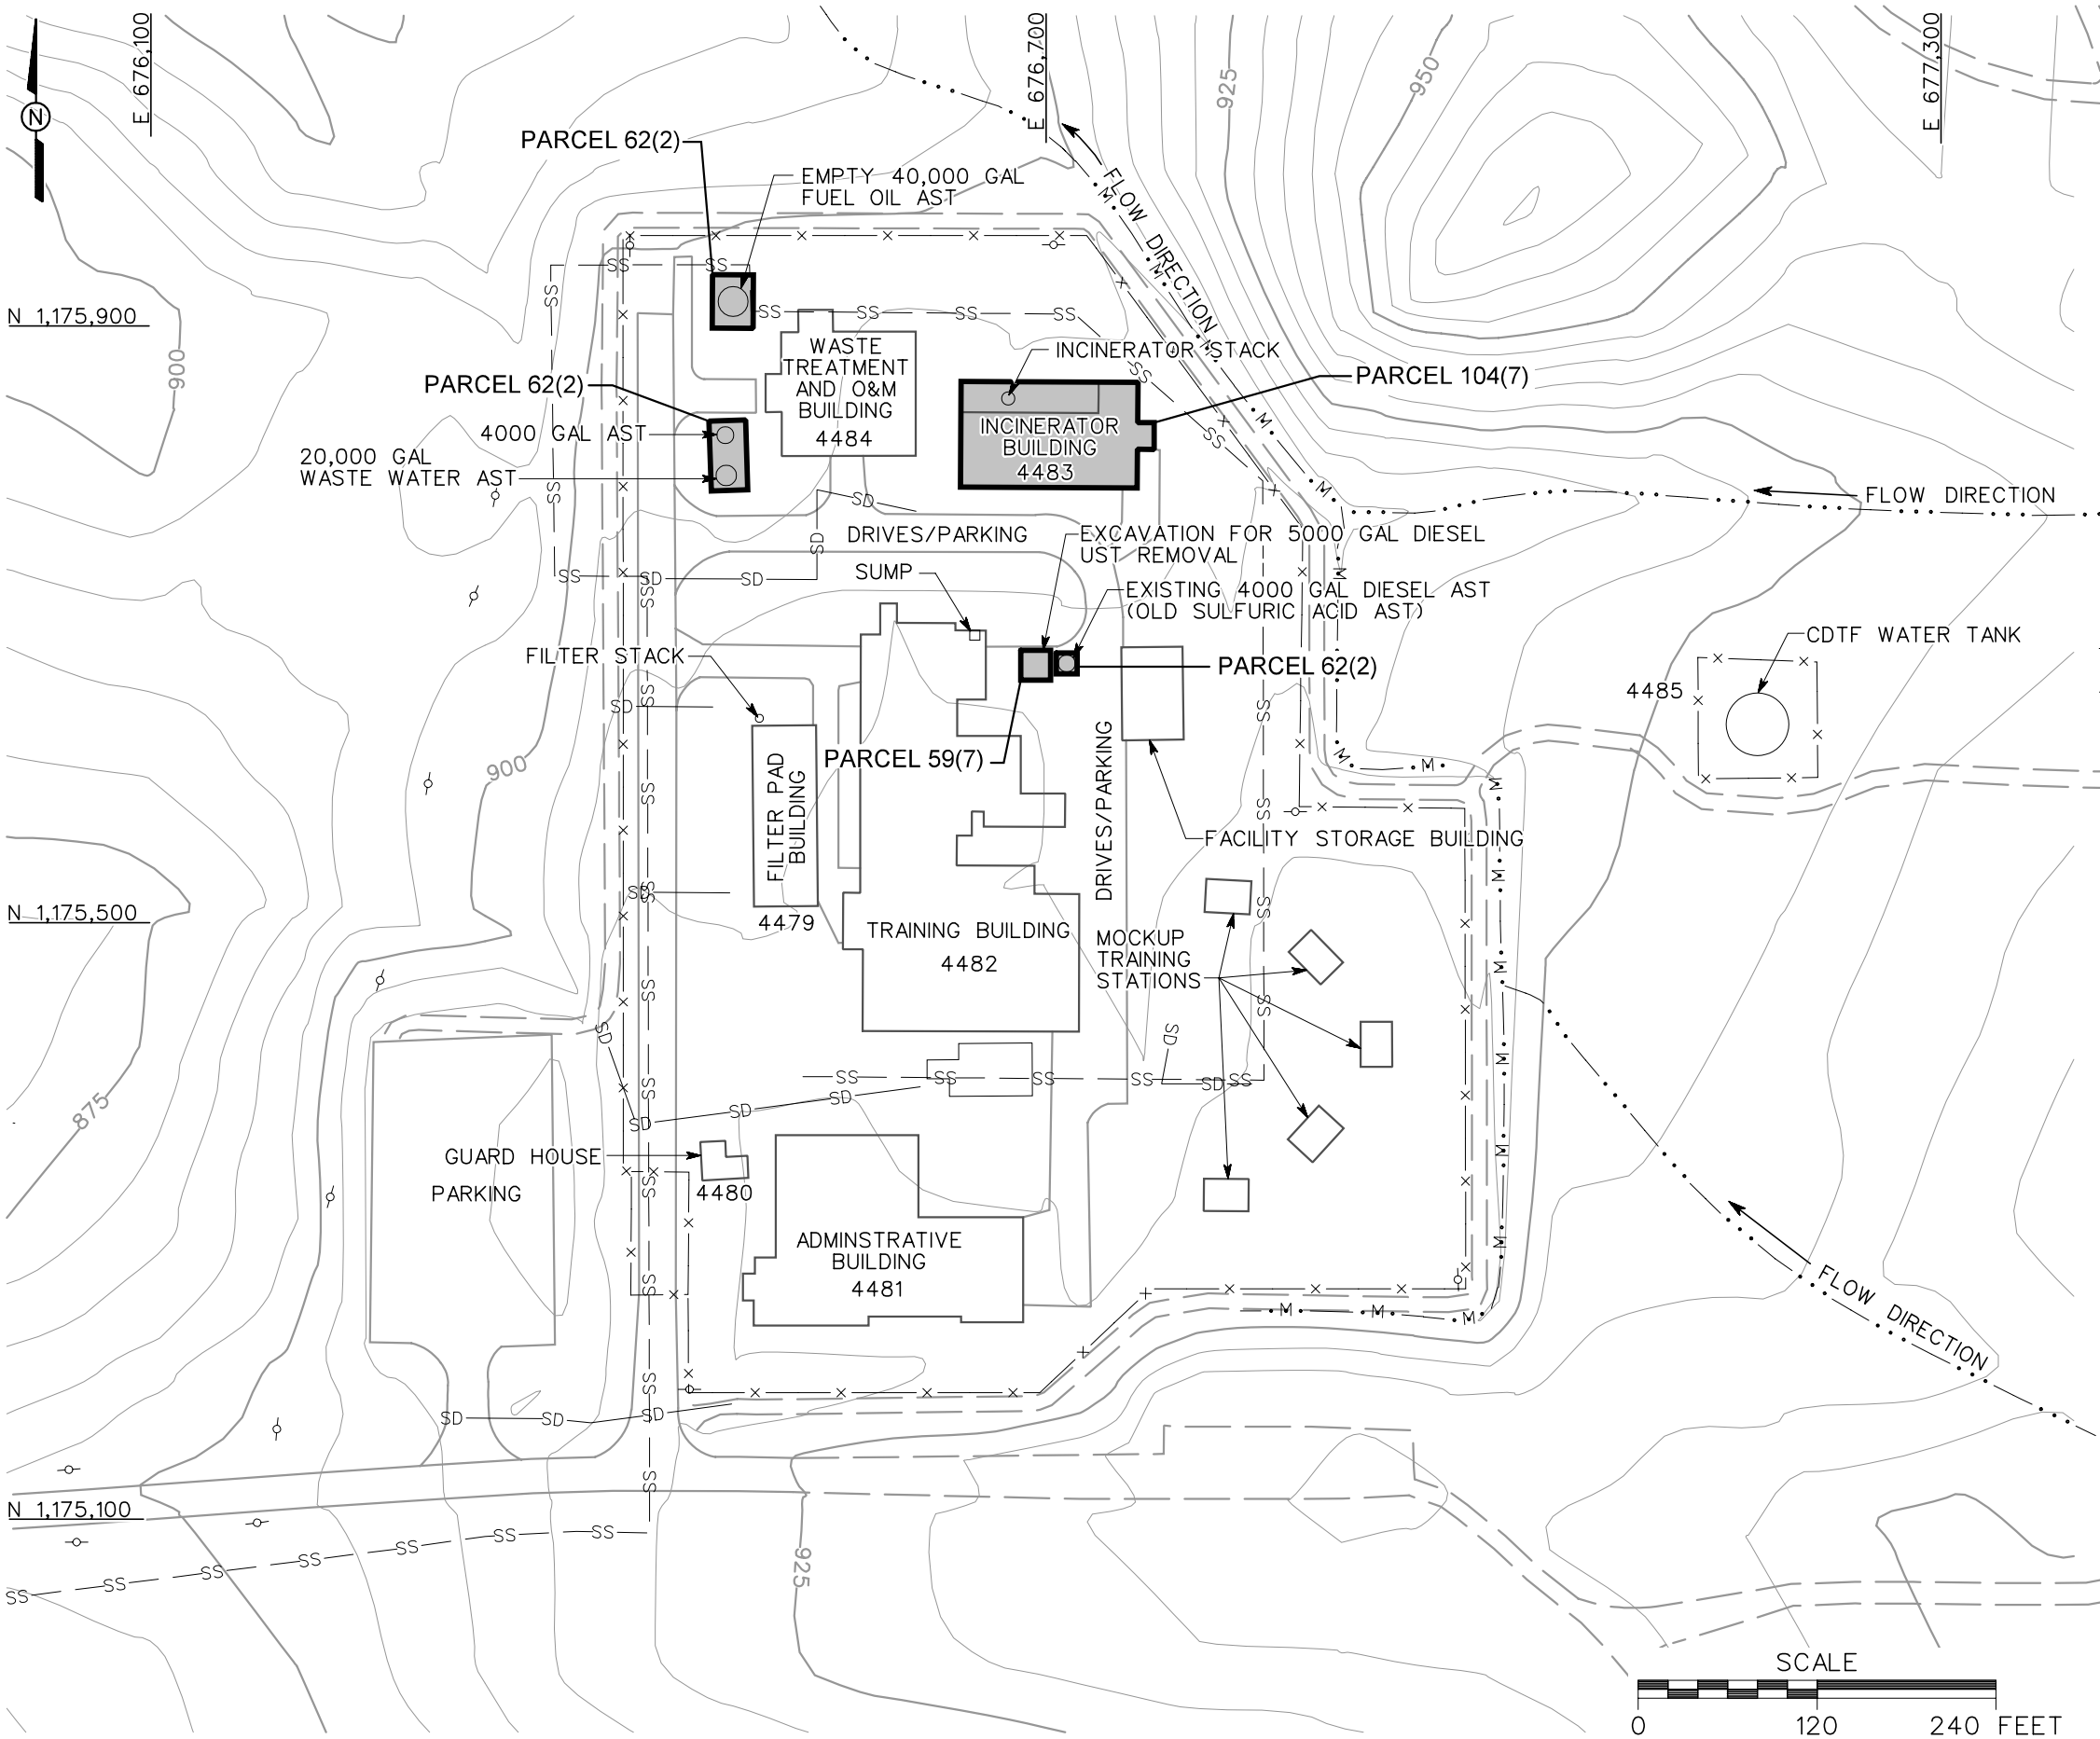

LEGEND

- UNIMPROVED ROADS AND PARKING
- PAVED ROADS AND PARKING
- BUILDING
- TOPOGRAPHIC CONTOURS (CONTOUR INTERVAL - 5 FOOT)
- PARCEL BOUNDARY
- BRIDGE
- CULVERT WITH HEADWALL
- SURFACE DRAINAGE / CREEK
- MANMADE SURFACE DRAINAGE FEATURE
- FENCE
- UTILITY POLE
- SS — SANITARY SEWER LINE
- SD — STORM DRAINAGE LINE

FIGURE 1-2
SITE MAP
CHEMICAL DEFENSE TRAINING FACILITY
PARCEL 126Q-CWM

U. S. ARMY CORPS OF ENGINEERS
MOBILE DISTRICT
FORT McCLELLAN
CALHOUN COUNTY, ALABAMA
Contract No. DACA21-96-D-0018

IT CORPORATION
A Member of The IT Group

DWG. NO.: ...\780567es.010
PROJ. NO.: 780567
INITIATOR: R. McBRIDE
PROJ. MGR.: J. YACOUB
DRAFT. CHCK. BY:
ENGR. CHCK. BY: J. JENKINS
DATE LAST REV.:
DRAWN BY:
STARTING DATE: 08/28/00
DRAWN BY: D. BILLINGSLEY
08/30/00
01:12:53
DBILLING
c:\cadd\design\view\780567es.010