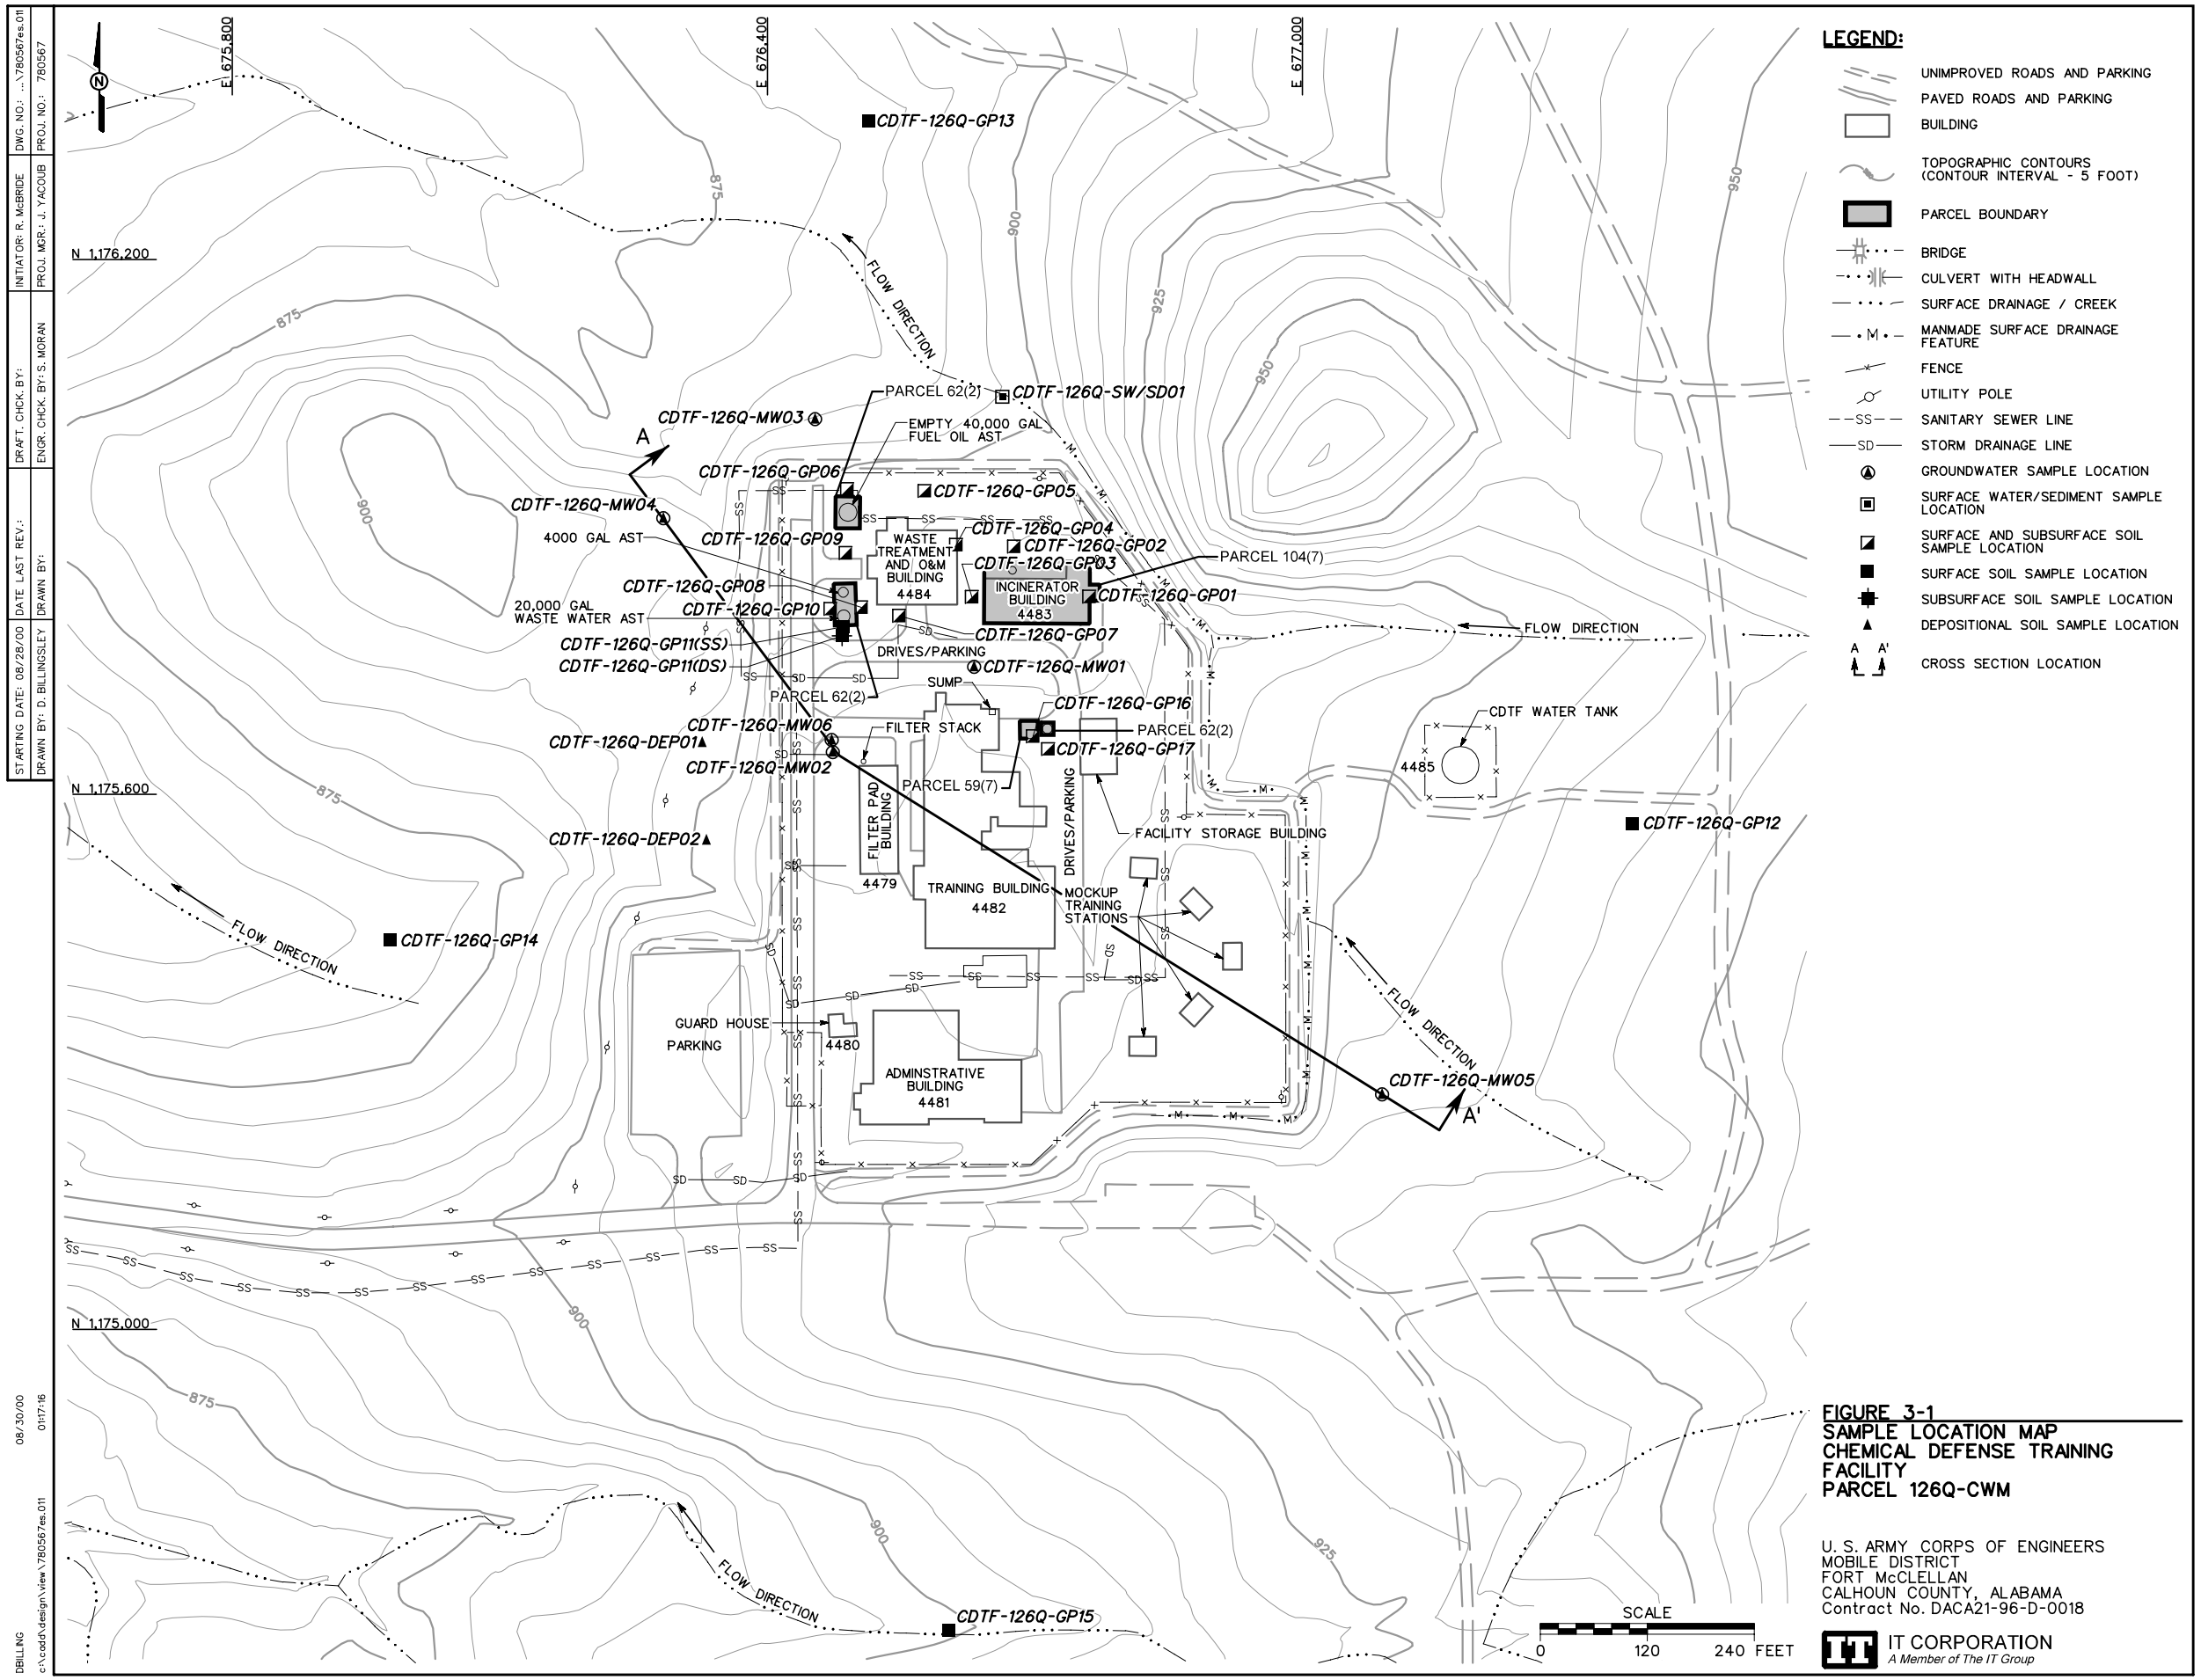

FIGURE 3-1
SAMPLE LOCATION MAP
CHEMICAL DEFENSE TRAINING FACILITY
PARCEL 126Q-CWM

U. S. ARMY CORPS OF ENGINEERS
MOBILE DISTRICT
FORT McCLELLAN
CALHOUN COUNTY, ALABAMA
Contract No. DACA21-96-D-0018

IT CORPORATION
A Member of The IT Group

STARTING DATE: 08/28/00 | DATE LAST REV.: | DRAFT. CHCK. BY: | INITIATOR: R. McBRIDE | DWG. NO.: ...\780567es.011
DRAWN BY: D. BILLINGSLEY | DRAWN BY: | ENGR. CHCK. BY: S. MORAN | PROJ. MGR.: J. YACOUB | PROJ. NO.: 780567

08/30/00 01:17:16
c:\cadd\design\view\780567es.011
DBILLING