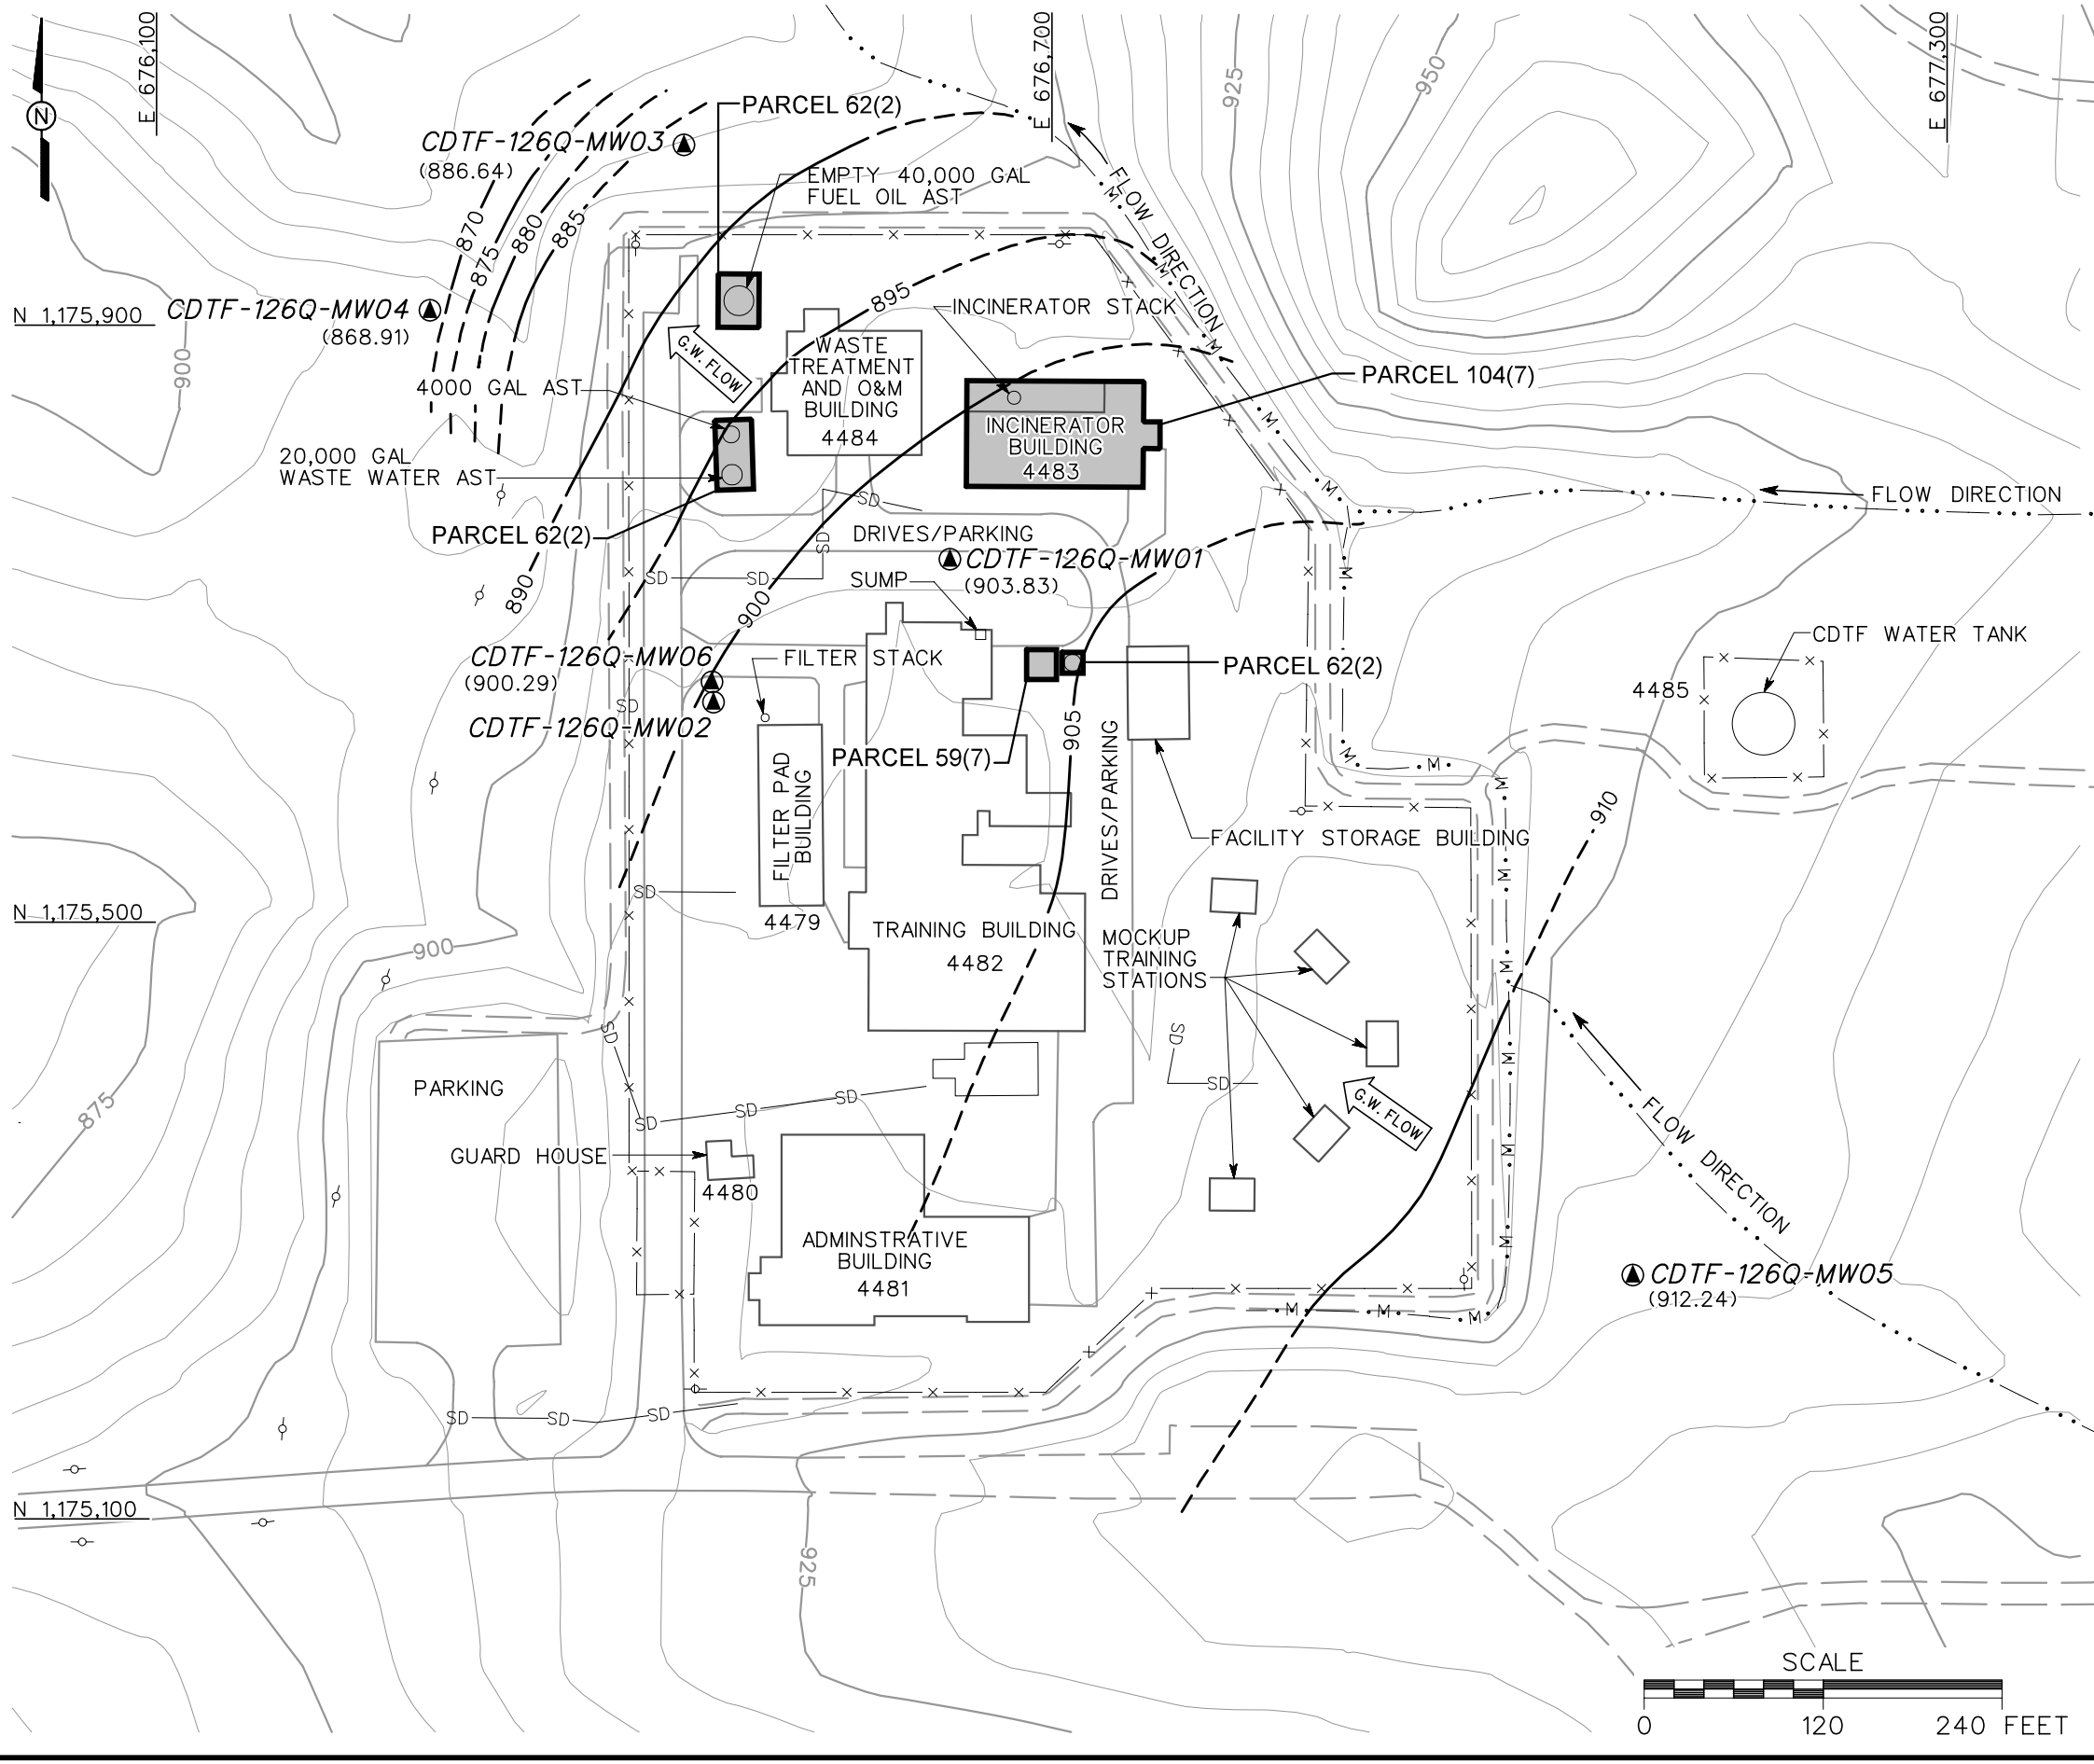

LEGEND

- UNIMPROVED ROADS AND PARKING
- PAVED ROADS AND PARKING
- BUILDING
- TOPOGRAPHIC CONTOURS (CONTOUR INTERVAL - 5 FOOT)
- GROUNDWATER ELEVATION CONTOURS
- (903.83) GROUNDWATER ELEVATION (FT MSL) (NOVEMBER 5, 1999)
- G.W. FLOW — GROUNDWATER FLOW DIRECTION
- PARCEL BOUNDARY
- BRIDGE
- CULVERT WITH HEADWALL
- SURFACE DRAINAGE / CREEK
- MANMADE SURFACE DRAINAGE FEATURE
- FENCE
- UTILITY POLE
- SS — SANITARY SEWER LINE
- SD — STORM DRAINAGE LINE
- GROUNDWATER SAMPLE LOCATION

NOTE

1. WELL CDTF-126Q-MW02 NOT INCLUDED IN CONTOURING.

SCALE

0 120 240 FEET

FIGURE 4-2
GROUNDWATER ELEVATIONS CHEMICAL DEFENSE TRAINING FACILITY PARCEL 126Q-CWM

U. S. ARMY CORPS OF ENGINEERS
MOBILE DISTRICT
FORT McCLELLAN
CALHOUN COUNTY, ALABAMA
Contract No. DACA21-96-D-0018

IT CORPORATION
A Member of The IT Group

DWG. NO.: ...\780567es.013 | PROJ. NO.: 774645
INITIATOR: R. McBRIDE | PROJ. MGR.: J. YACOUB
DRAFT. CHCK. BY: | ENGR. CHCK. BY: S. MORAN
REV.: | DRAWN BY:
DATE LAST REV.: | STARTING DATE: 08/28/00
DRAWN BY: D. BILLINGSLEY
08/30/00 01:19:29
DBILLING c:\cadd\design\view\780567es.013