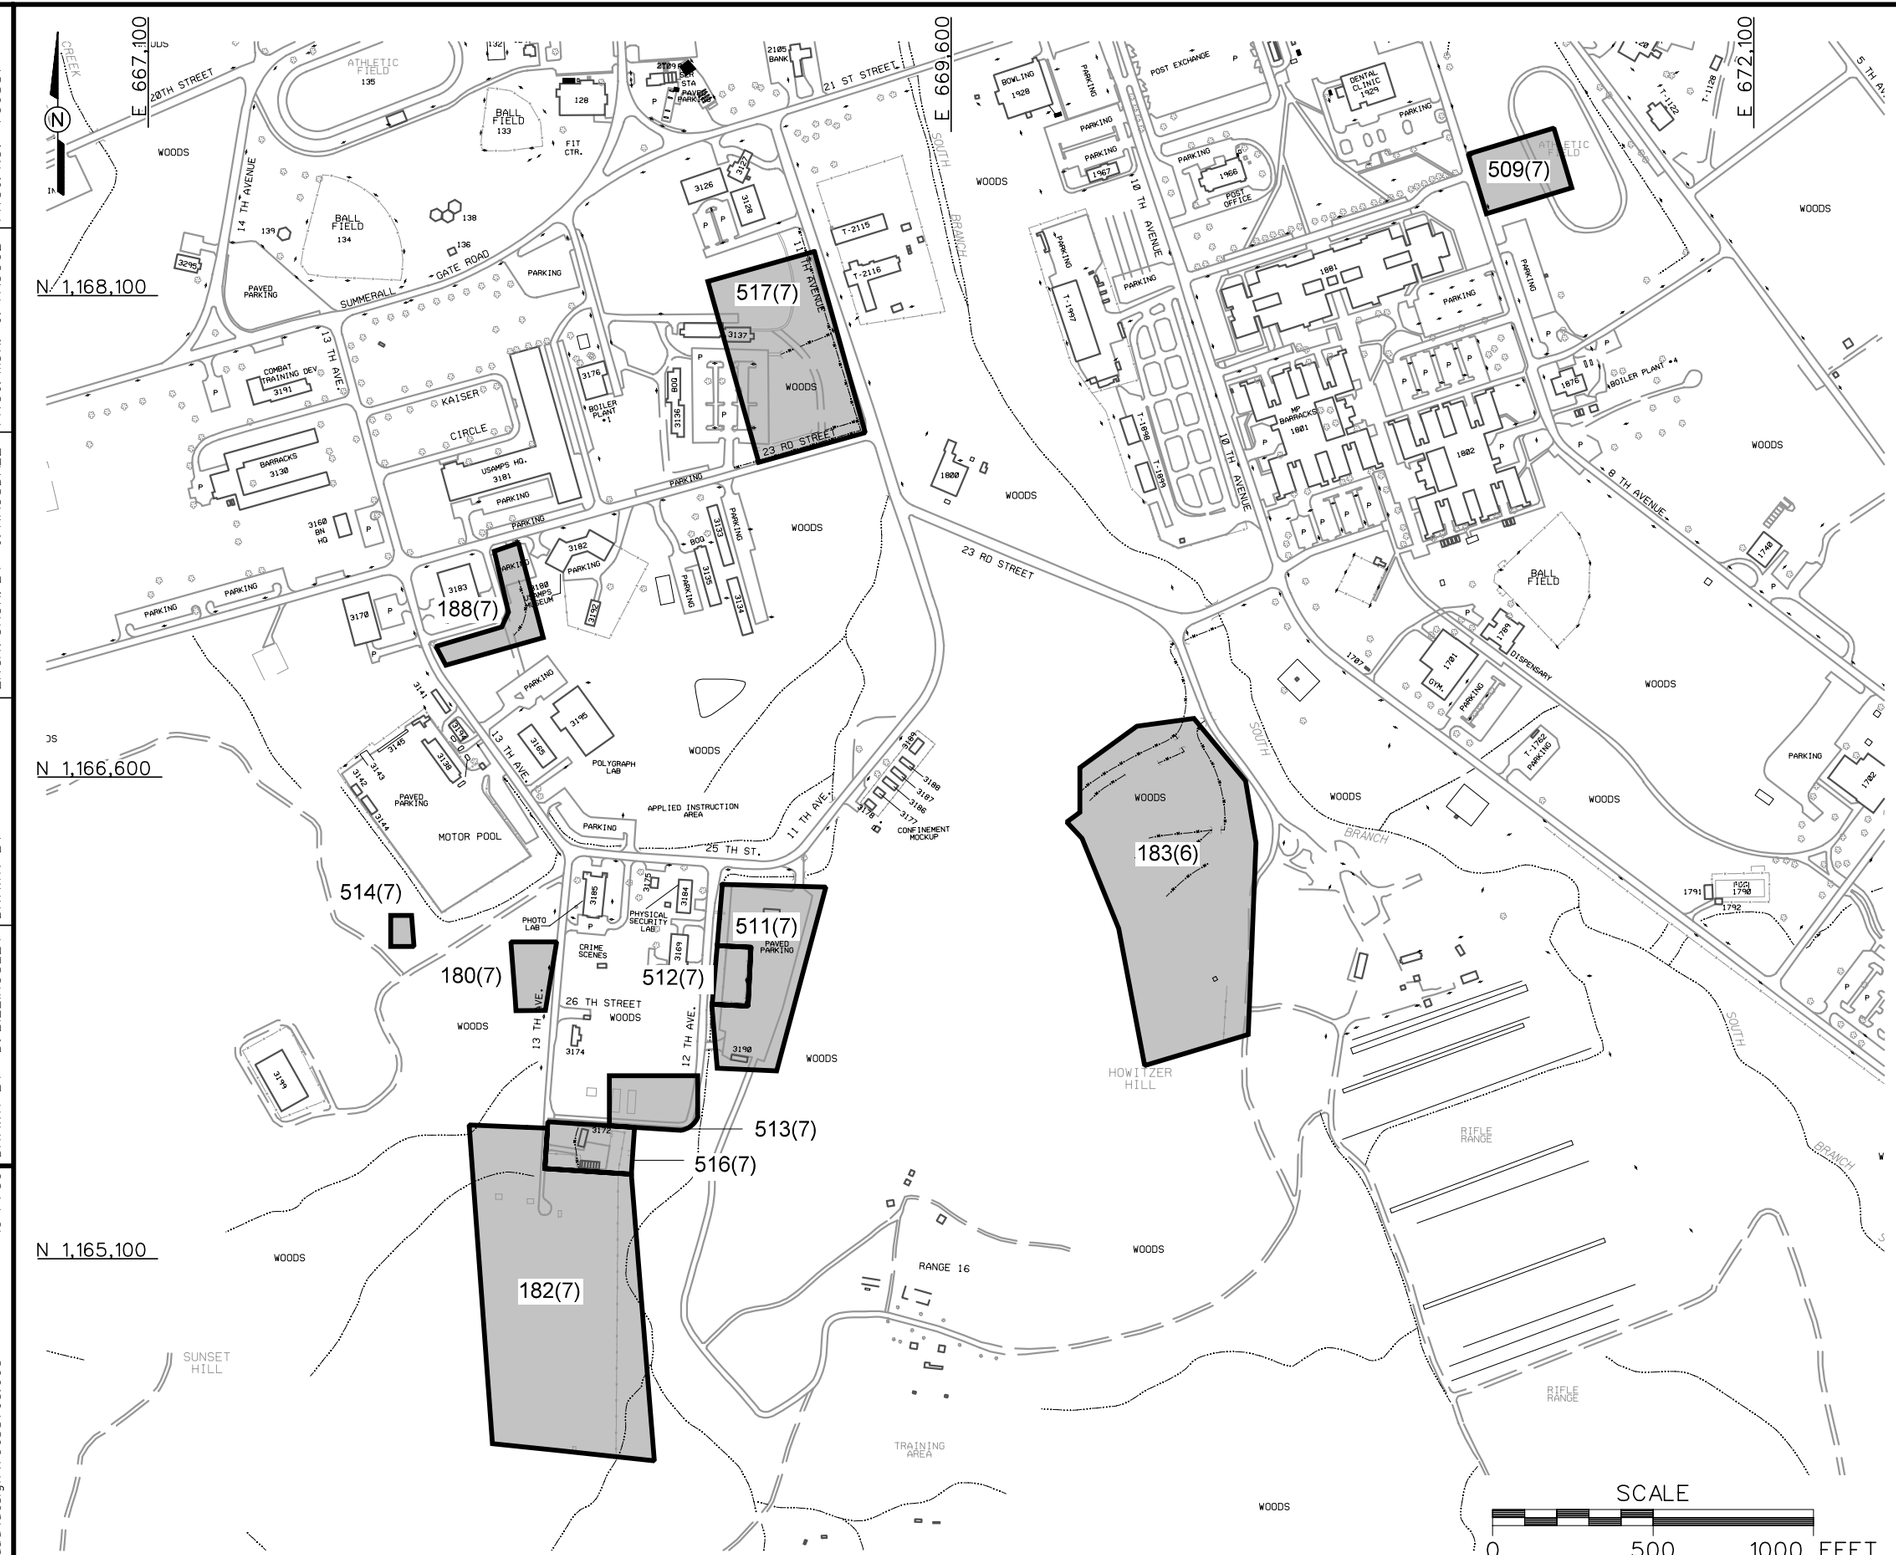

LEGEND

- UNIMPROVED ROADS AND PARKING
- PAVED ROADS AND PARKING
- BUILDING
- TREES / TREELINE
- PARCEL BOUNDARY
- BRIDGE
- CULVERT WITH HEADWALL
- SURFACE DRAINAGE / CREEK
- MANMADE SURFACE DRAINAGE FEATURE
- FENCE
- UTILITY POLE

FIGURE 1-2
SITE MAP
SITE INVESTIGATION AT
CWM SITES
PARCELS 509(7), 183(6), 511(7), 512(7), 513(7), 516(7), 182(7), 180(7), 514(7), 517(7) AND 188(7)

U. S. ARMY CORPS OF ENGINEERS
MOBILE DISTRICT
FORT McCLELLAN
CALHOUN COUNTY, ALABAMA
Contract No. DACA21-96-D-0018

IT CORPORATION
A Member of The IT Group

DRAFT. CHCK. BY:	INITIATOR: J. RAGSDALE	DWG. NO.: ...\796887es.005	
ENGR. CHCK. BY: J. RAGSDALE	PROJ. MGR.: J. YACOUB	PROJ. NO.: 796887	
DATE LAST REV.:	STARTING DATE: 12/16/99	10/06/00	
DRAWN BY:	DRAWN BY: D. BILLINGSLEY	10:44:50	

DBILLING
c:\cadd\design\796887es.005