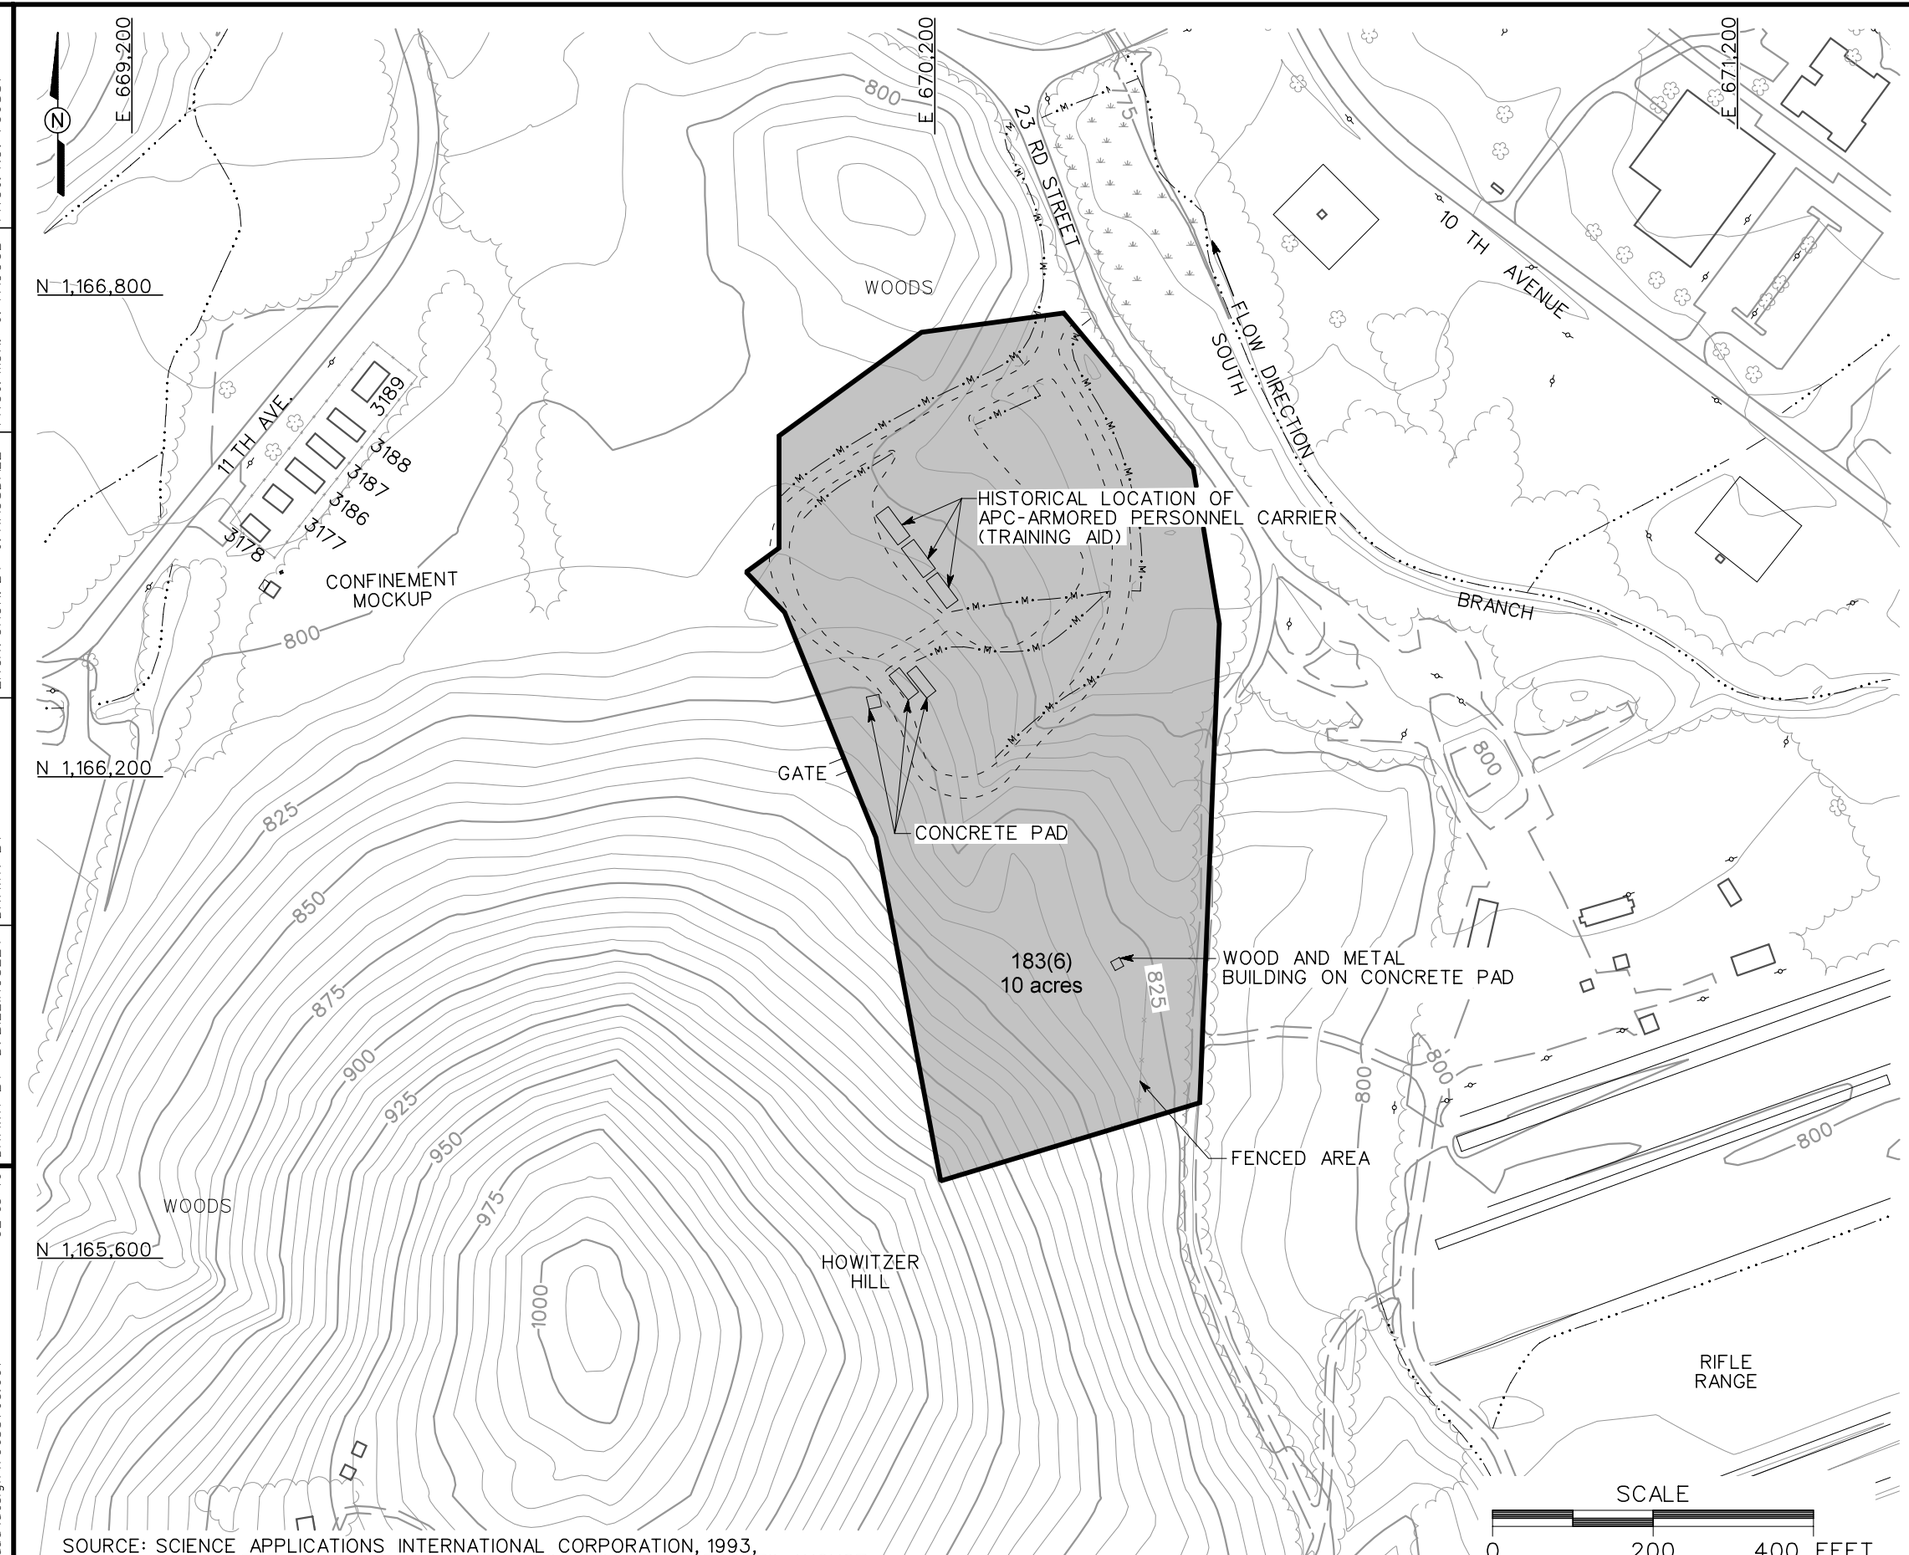


## LEGEND

- UNIMPROVED ROADS AND PARKING
- PAVED ROADS AND PARKING
- BUILDING
- SLAB
- TOPOGRAPHIC CONTOURS (CONTOUR INTERVAL - 5 FOOT)
- TREES / TREELINE
- MARSH / WETLANDS
- PARCEL BOUNDARY
- CULVERT WITH HEADWALL
- SURFACE DRAINAGE / CREEK
- MANMADE SURFACE DRAINAGE FEATURE
- FENCE
- UTILITY POLE
- HISTORICAL FEATURES, SAIC, 1993

SOURCE: SCIENCE APPLICATIONS INTERNATIONAL CORPORATION, 1993, "DRAFT FORT McCLELLAN REMEDIAL INVESTIGATION REPORT", AUGUST.

FIGURE 1-4
SITE MAP
TRAINING AREA T-6 (NAYLOR FIELD)
PARCEL 183(6)
SITE INVESTIGATION AT
CWM SITES

U. S. ARMY CORPS OF ENGINEERS
MOBILE DISTRICT
FORT McCLELLAN
CALHOUN COUNTY, ALABAMA
Contract No. DACA21-96-D-0018

IT CORPORATION
*A Member of The IT Group*

| | | | |
|---|---|---|---|
| INITIATOR: J. RAGSDALE | DRAFT. CHCK. BY: | LAST REV.: | DWG. NO.: ...\796887es.007 |
| PROJ. MGR.: J. YACOUB | ENGR. CHCK. BY: J. RAGSDALE | DRAWN BY: | PROJ. NO.: 796887 |
| STARTING DATE: 12/14/99 | DRAWN BY: D. BILLINGSLEY | | |
| 10/09/00 | 02:03:46 | | |
| DBILLING | c:\cadd\design\796887es.007 | | |