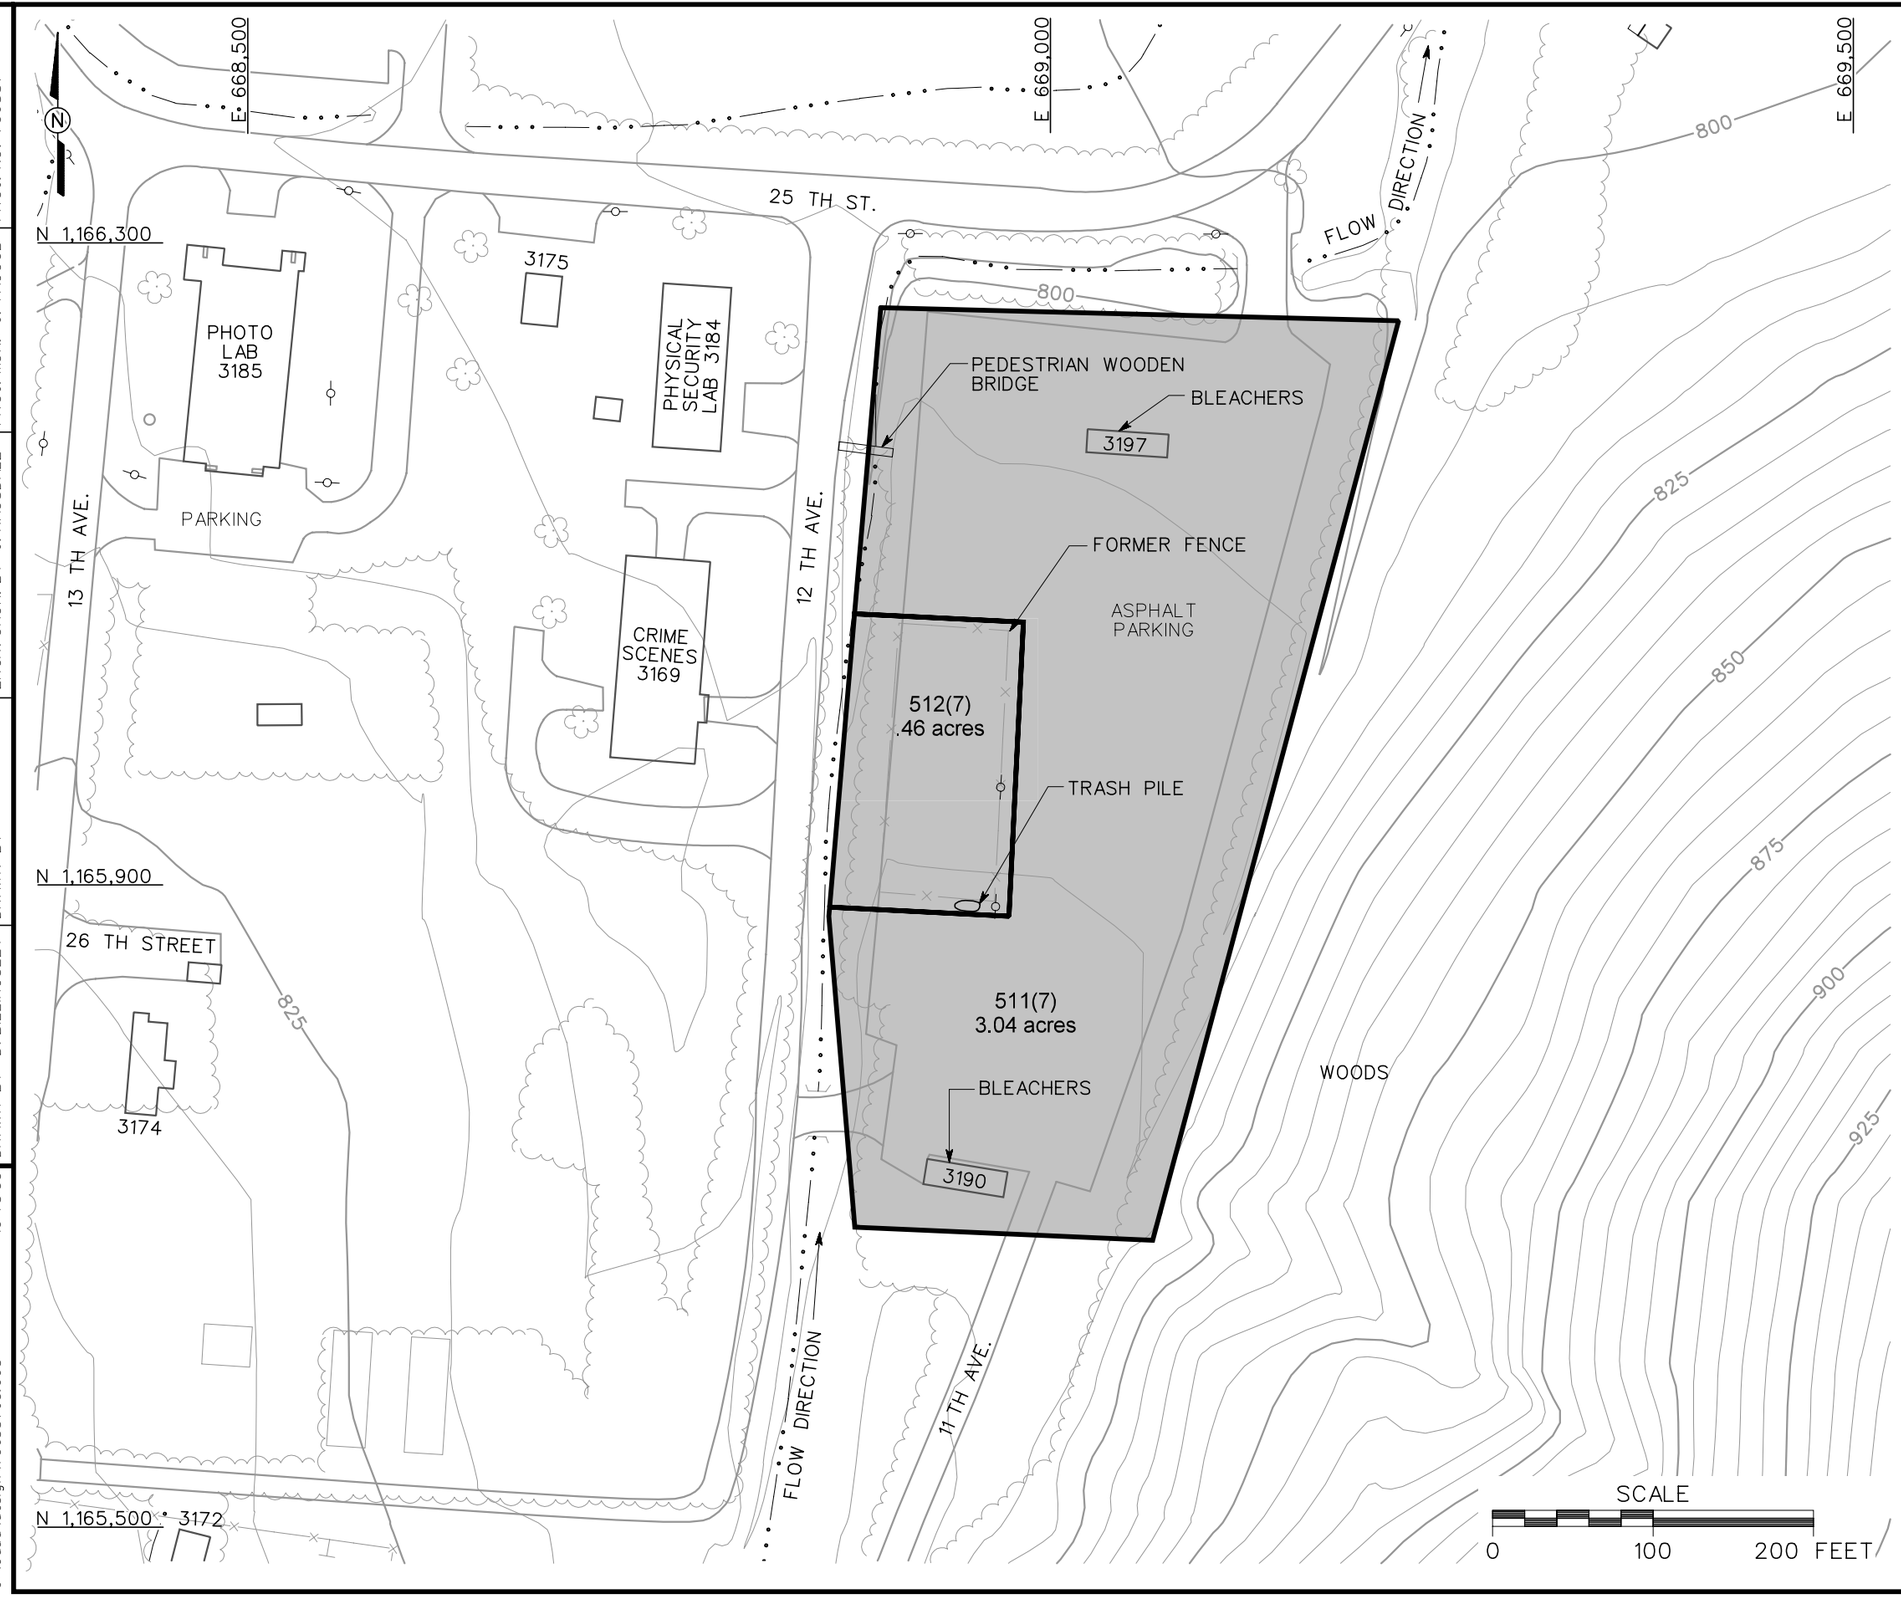

LEGEND

- UNIMPROVED ROADS AND PARKING
- PAVED ROADS AND PARKING
- BUILDING
- TOPOGRAPHIC CONTOURS (CONTOUR INTERVAL - 5 FOOT)
- TREES / TREELINE
- PARCEL BOUNDARY
- CULVERT WITH HEADWALL
- SURFACE DRAINAGE / CREEK
- FENCE
- UTILITY POLE

FIGURE 1-5
SITE MAP
BLACKTOP TRAINING AREA AND
FENCED YARD IN BLACKTOP AREA
PARCELS 511(7) AND 512(7)
SITE INVESTIGATION AT
CWM SITES

U. S. ARMY CORPS OF ENGINEERS
MOBILE DISTRICT
FORT McCLELLAN
CALHOUN COUNTY, ALABAMA
Contract No. DACA21-96-D-0018

IT CORPORATION
A Member of The IT Group

DWG. NO.: ...\796887es.008	INITIATOR: J. RAGSDALE	DRAFT. CHCK. BY:	REV.:
PROJ. NO.: 796887	PROJ. MGR.: J. YACOUB	ENGR. CHCK. BY: J. RAGSDALE	
STARTING DATE: 12/14/99	DATE LAST REV.:		
DRAWN BY: D. BILLINGSLEY	DRAWN BY:		
10/06/00 10:48:33	DBILLING c:\cadd\design\796887es.008		