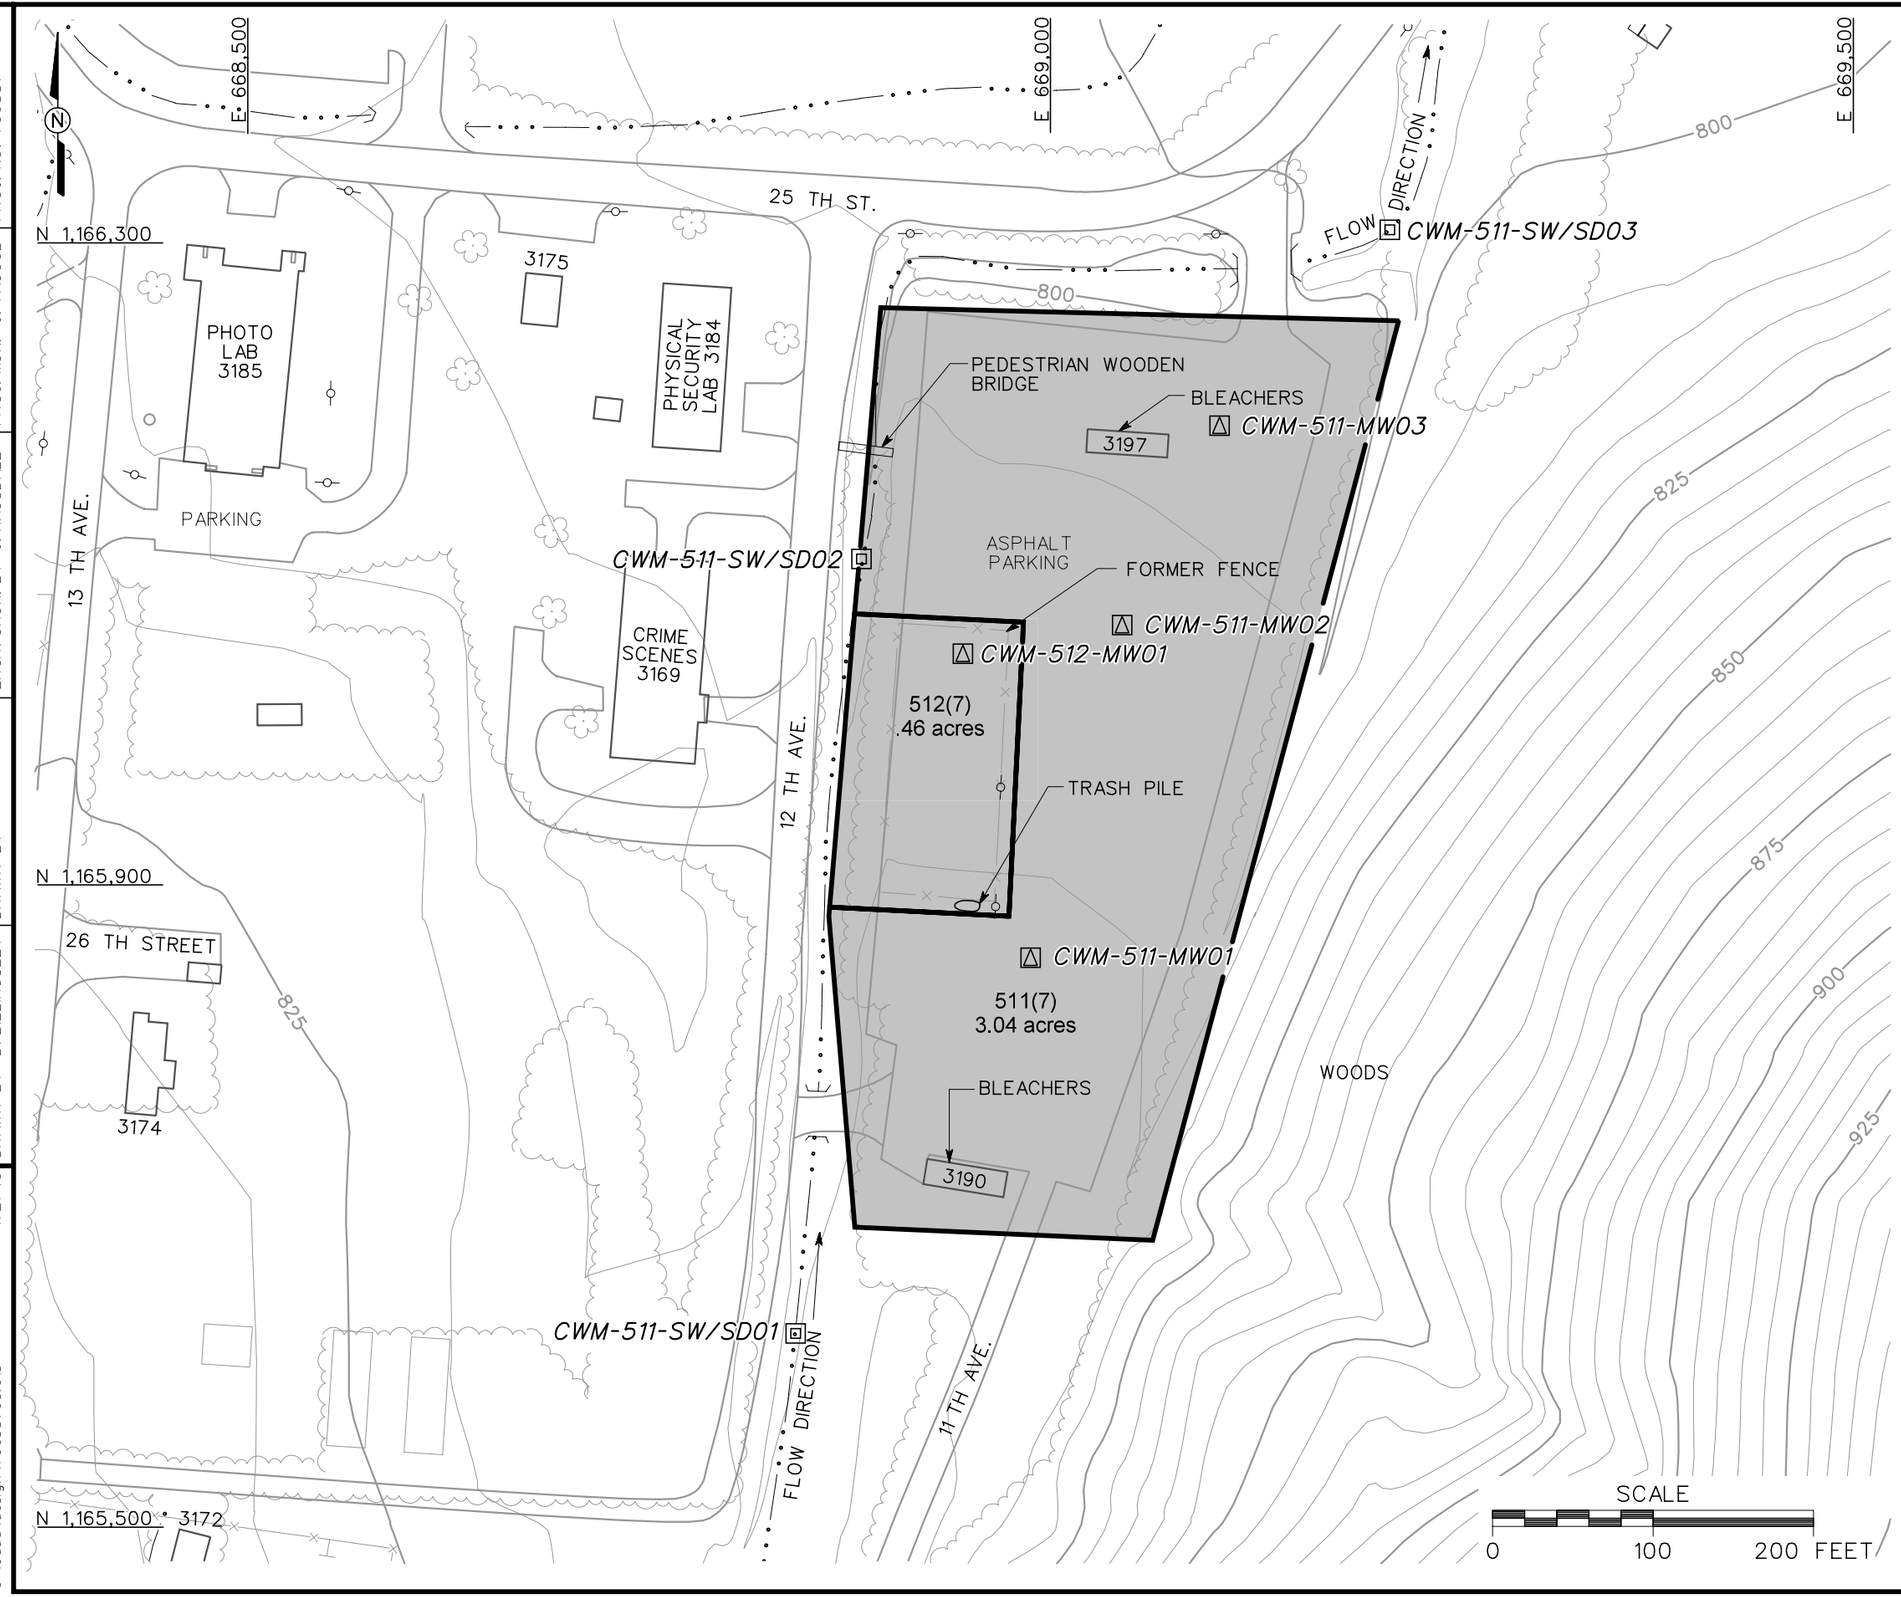

LEGEND

- UNIMPROVED ROADS AND PARKING
- PAVED ROADS AND PARKING
- BUILDING
- TOPOGRAPHIC CONTOURS (CONTOUR INTERVAL - 5 FOOT)
- TREES / TREELINE
- PARCEL BOUNDARY
- CULVERT WITH HEADWALL
- SURFACE DRAINAGE / CREEK
- FENCE
- UTILITY POLE
- PROPOSED GROUNDWATER, SURFACE AND SUBSURFACE SOIL SAMPLE LOCATION
- PROPOSED SURFACE WATER/SEDIMENT SAMPLE LOCATION

FIGURE 4-3
PROPOSED SAMPLE LOCATIONS
BLACKTOP TRAINING AREA AND
FENCED YARD IN BLACKTOP AREA
PARCELS 511(7) AND 512(7)
SITE INVESTIGATION AT
CWM SITES

U. S. ARMY CORPS OF ENGINEERS
MOBILE DISTRICT
FORT McCLELLAN
CALHOUN COUNTY, ALABAMA
Contract No. DACA21-96-D-0018

IT CORPORATION
A Member of The IT Group

DRAFT. CHCK. BY:		INITIATOR: J. RAGSDALE	DWG. NO.: ...\796887es.018
ENGR. CHCK. BY: J. RAGSDALE		PROJ. MGR.: J. YACOUB	PROJ. NO.: 796887
DATE LAST REV.:		STARTING DATE: 12/20/99	10/06/00
DRAWN BY:		DRAWN BY: D. BILLINGSLEY	11:21:45

DBILLING c:\cadd\design\796887es.018