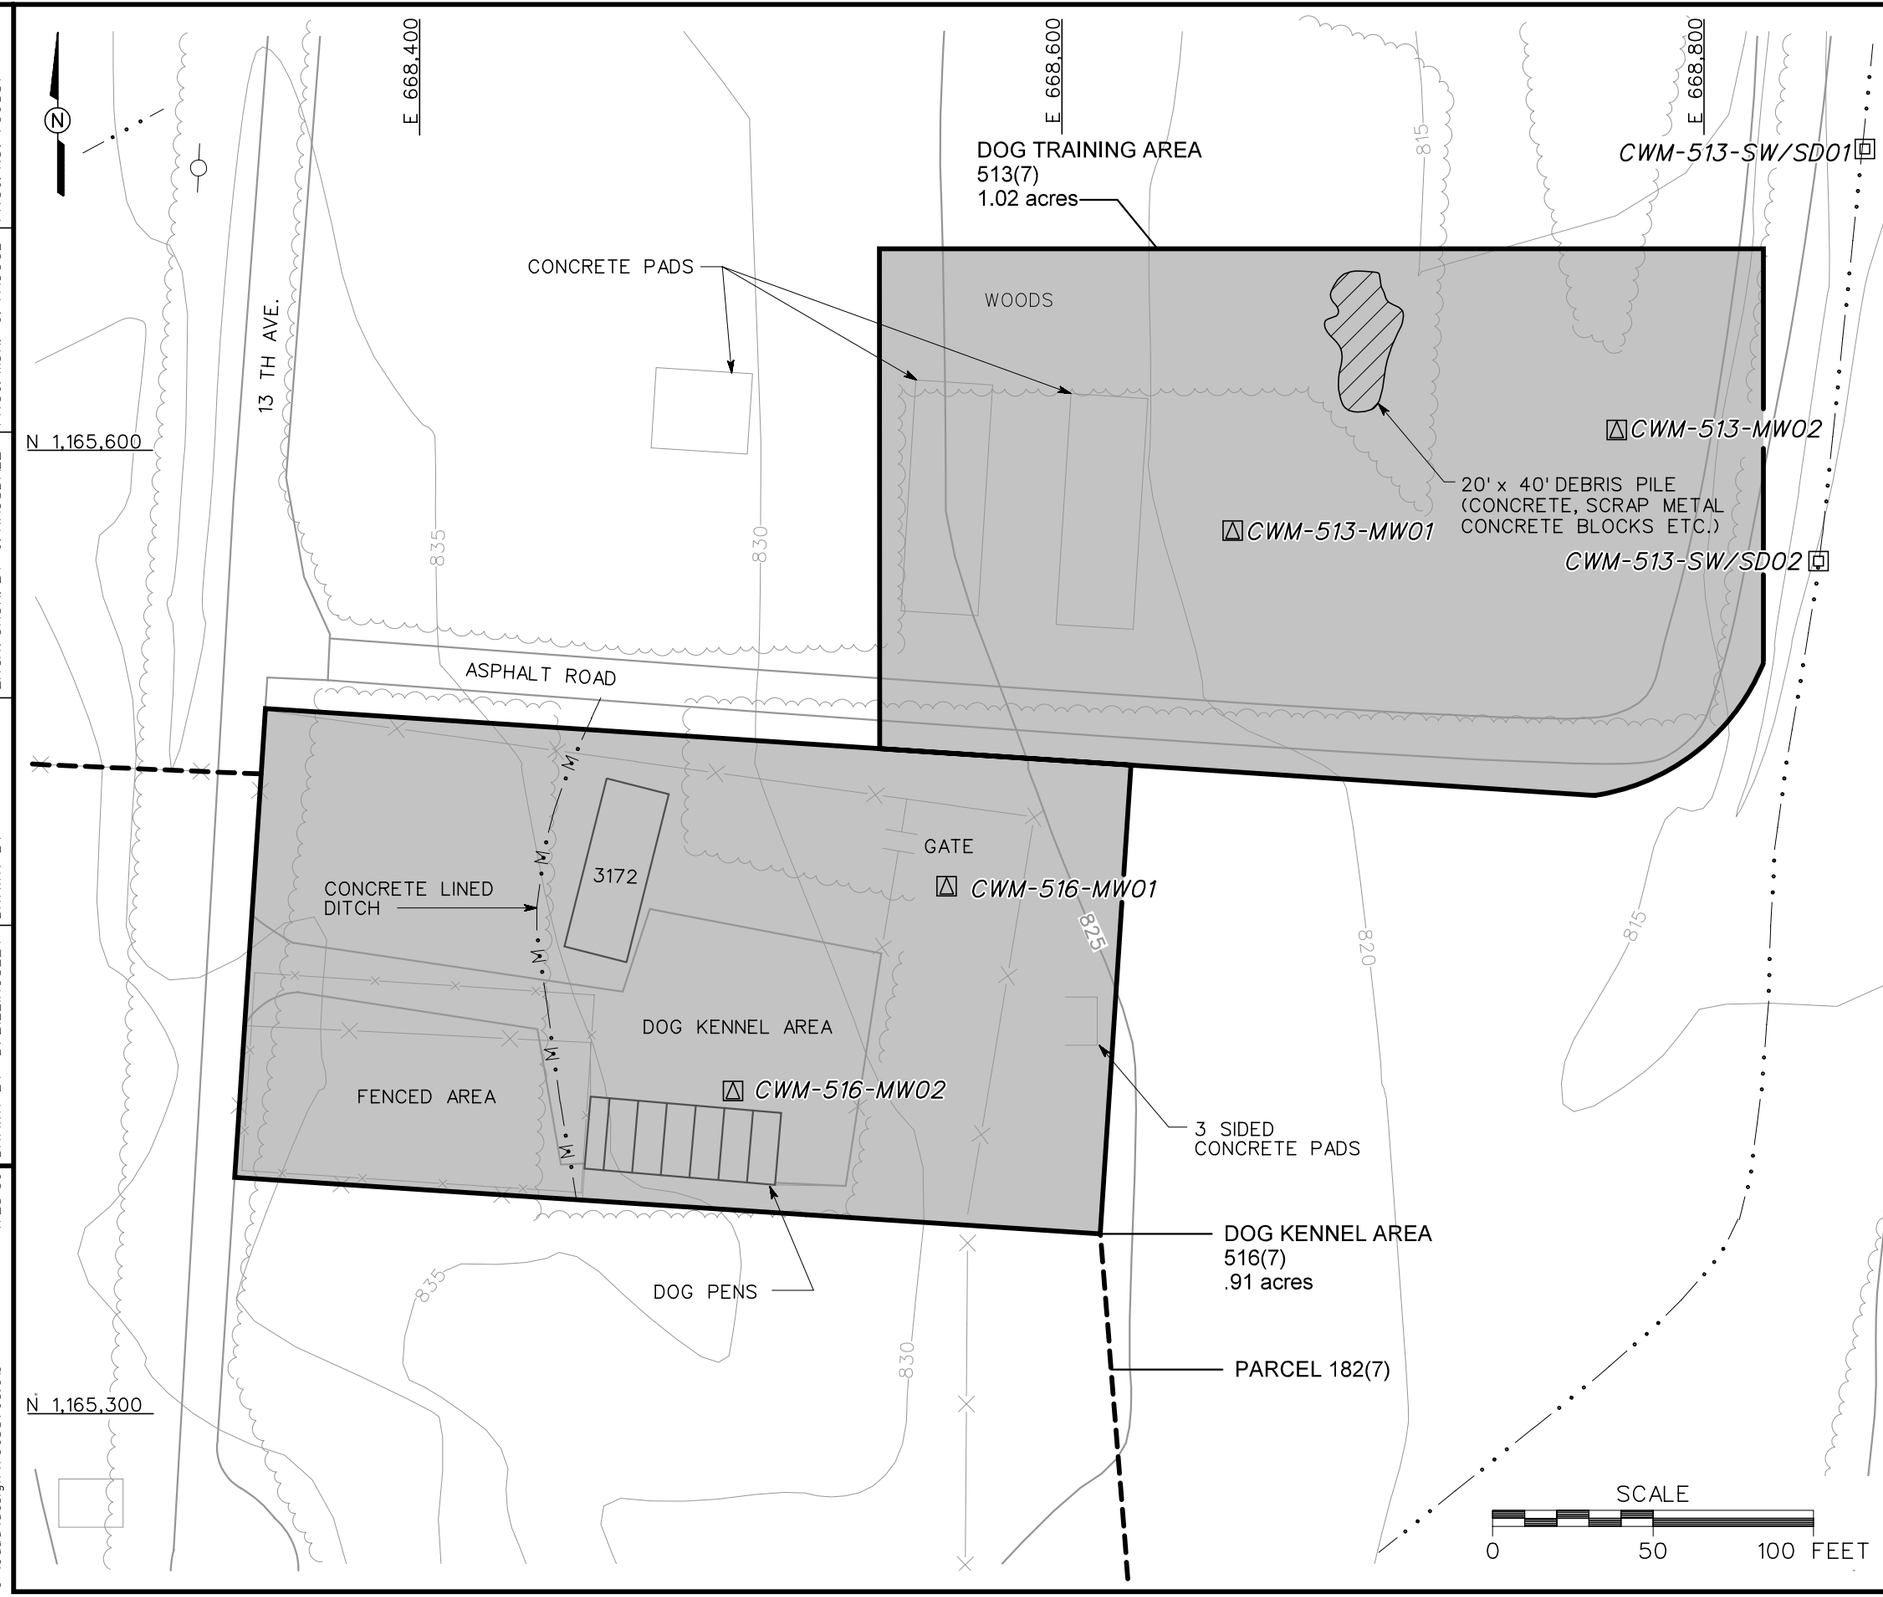

LEGEND

- UNIMPROVED ROADS AND PARKING
- PAVED ROADS AND PARKING
- BUILDING
- TOPOGRAPHIC CONTOURS (CONTOUR INTERVAL - 5 FOOT)
- TREES / TREELINE
- PARCEL BOUNDARY
- SURFACE DRAINAGE / CREEK
- MANMADE SURFACE DRAINAGE FEATURE
- FENCE
- UTILITY POLE
- PROPOSED GROUNDWATER, SURFACE AND SUBSURFACE SOIL SAMPLE LOCATION
- PROPOSED SURFACE WATER/SEDIMENT SAMPLE LOCATION

FIGURE 4-4
PROPOSED SAMPLE LOCATIONS
DOG TRAINING AREA AND
DOG KENNEL AREA
PARCELS 513(7) AND 516(7)
SITE INVESTIGATION AT
CWM SITES

U. S. ARMY CORPS OF ENGINEERS
MOBILE DISTRICT
FORT McCLELLAN
CALHOUN COUNTY, ALABAMA
Contract No. DACA21-96-D-0018

IT CORPORATION
A Member of The IT Group

DWG. NO.: ...\796887es.019 | PROJ. NO.: 796887
INITIATOR: J. RAGSDALE | PROJ. MGR.: J. YACOUB
DRAFT. CHCK. BY: | ENGR. CHCK. BY: J. RAGSDALE
DATE LAST REV.: | DRAWN BY:
STARTING DATE: 12/20/99 | DRAWN BY: D. BILLINGSLEY
10/06/00 11:28:59
DBILLING c:\cadd\design\796887es.019