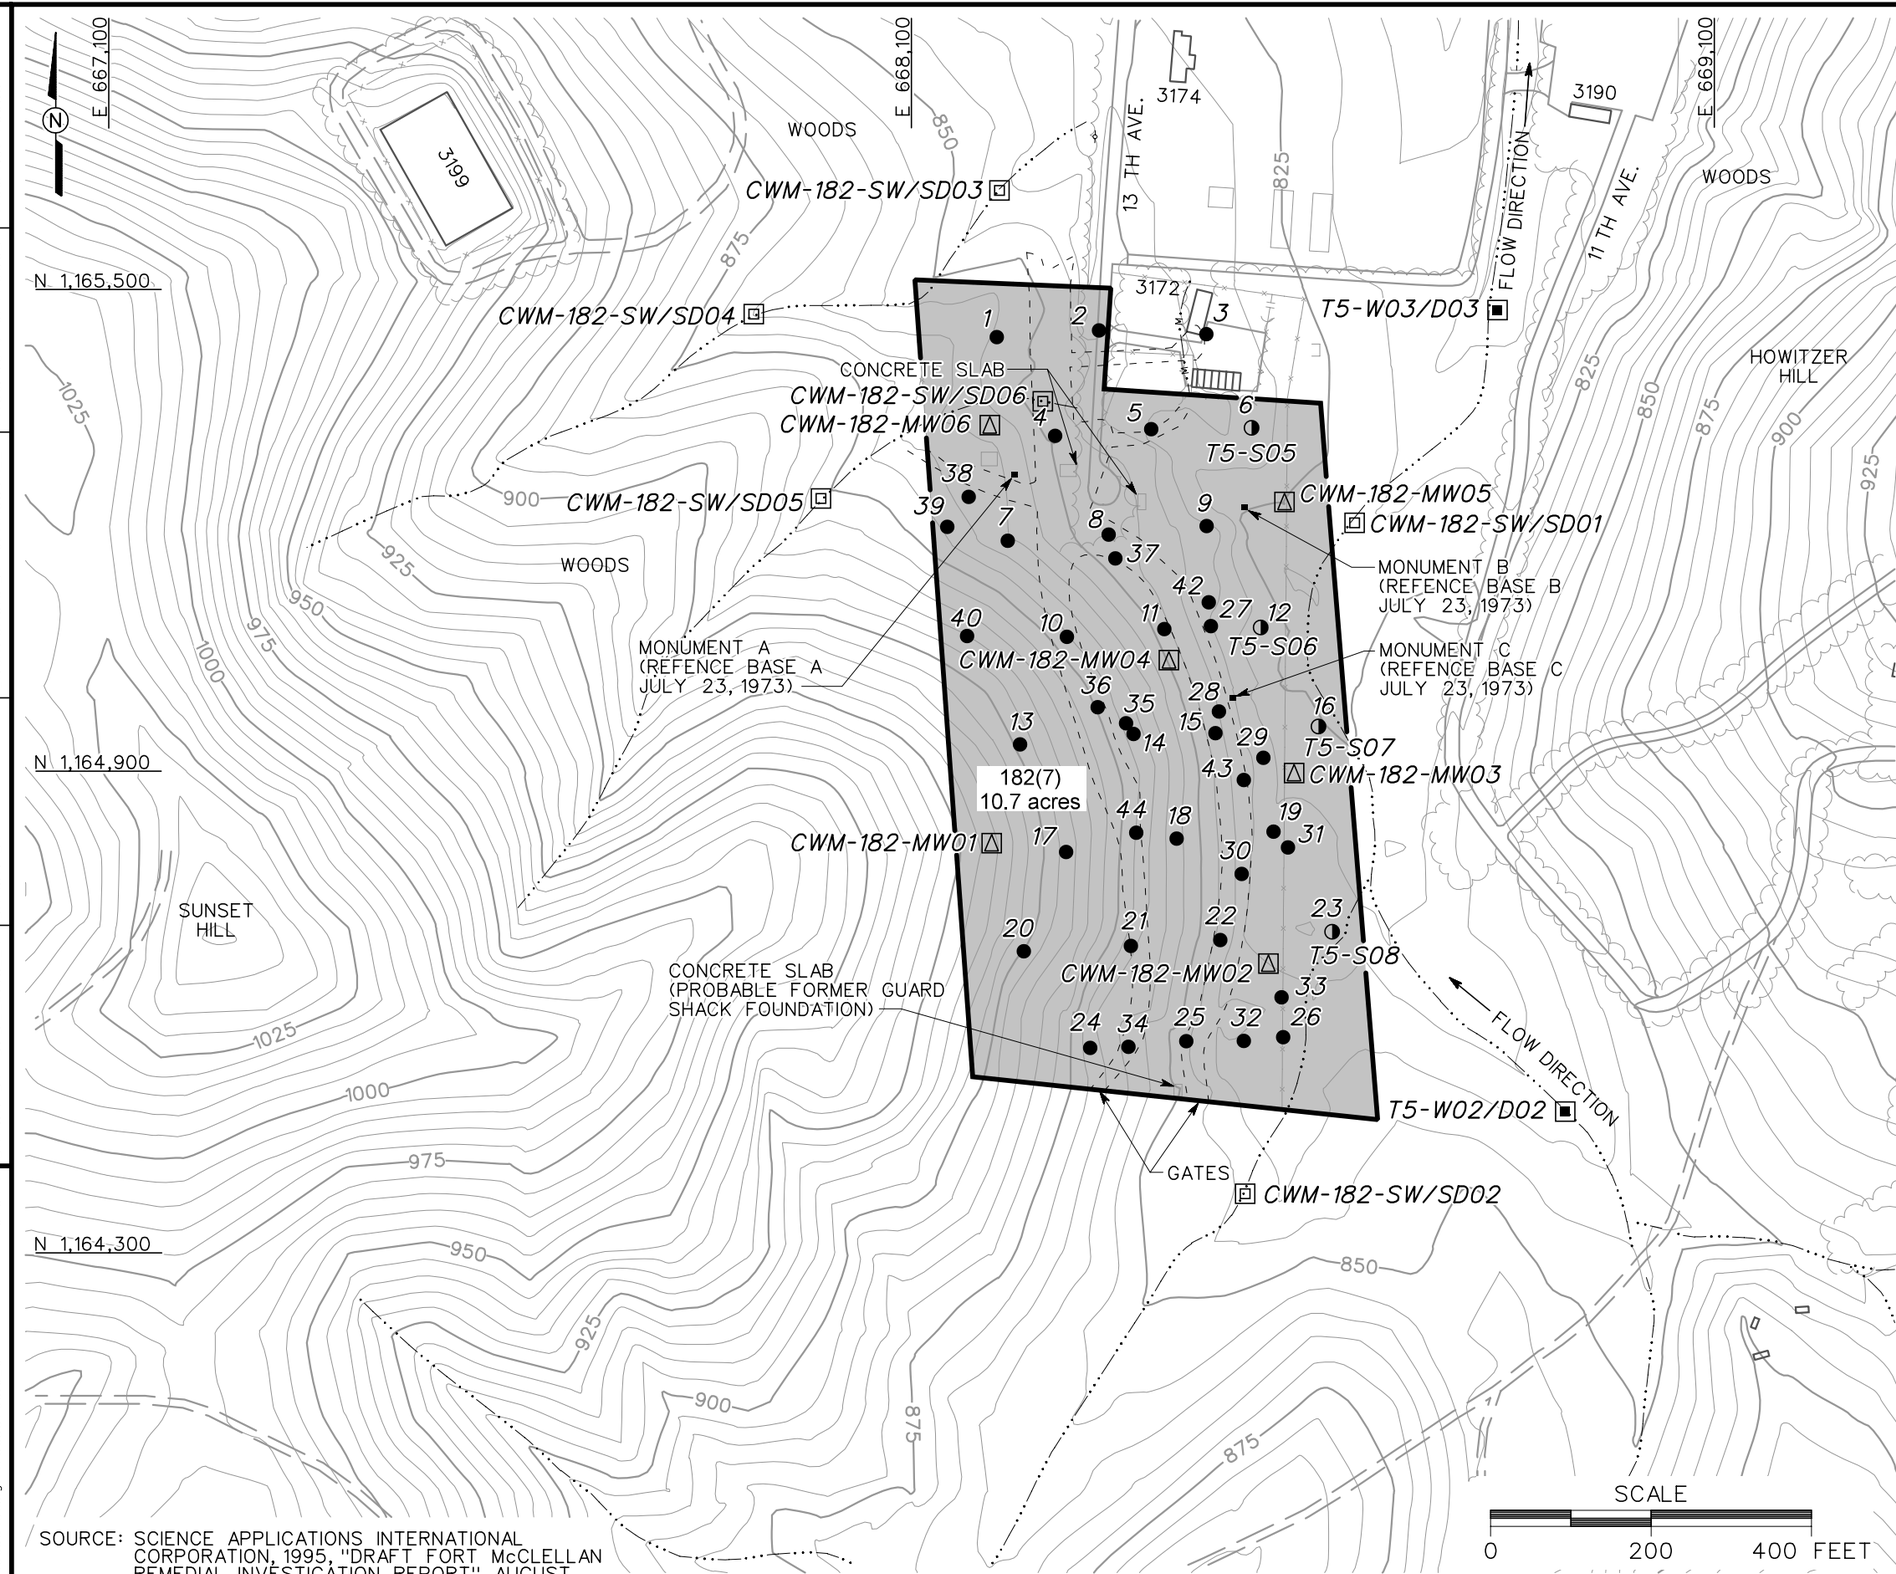


## LEGEND

- UNIMPROVED ROADS AND PARKING
- PAVED ROADS AND PARKING
- BUILDING
- TOPOGRAPHIC CONTOURS (CONTOUR INTERVAL - 5 FOOT)
- TREES / TREELINE
- PARCEL BOUNDARY
- SURFACE DRAINAGE / CREEK
- FENCE
- UTILITY POLE
- HISTORICAL FEATURES, SAIC, 1995
- SAIC MINCAMS SCREENING LOCATION
- SAIC MINCAMS SCREENING LOCATION WITH SOIL SAMPLE
- SAIC SURFACE WATER/SEDIMENT SAMPLE LOCATION
- PROPOSED GROUNDWATER, SURFACE AND SUBSURFACE SAMPLE LOCATION
- PROPOSED SURFACE WATER/SEDIMENT SAMPLE LOCATION

SOURCE: SCIENCE APPLICATIONS INTERNATIONAL CORPORATION, 1995, "DRAFT FORT McCLELLAN REMEDIAL INVESTIGATION REPORT", AUGUST.

FIGURE 4-5
PROPOSED SAMPLE LOCATIONS
TRAINING AREA T-5
PARCEL 182(7)
SITE INVESTIGATION AT
CWM SITES

U. S. ARMY CORPS OF ENGINEERS
MOBILE DISTRICT
FORT McCLELLAN
CALHOUN COUNTY, ALABAMA
Contract No. DACA21-96-D-0018

IT CORPORATION
*A Member of The IT Group*

DWG. NO.: ...\796887es.020 | PROJ. NO.: 796887
INITIATOR: J. RAGSDALE | PROJ. MGR.: J. YACOUB
DRAFT. CHCK. BY: | ENGR. CHCK. BY: J. RAGSDALE
DATE LAST REV.: | DRAWN BY:
STARTING DATE: 12/20/99 | DRAWN BY: D. BILLINGSLEY
10/06/00 01:54:11 c:\cadd\design\796887es.020 DBILLING