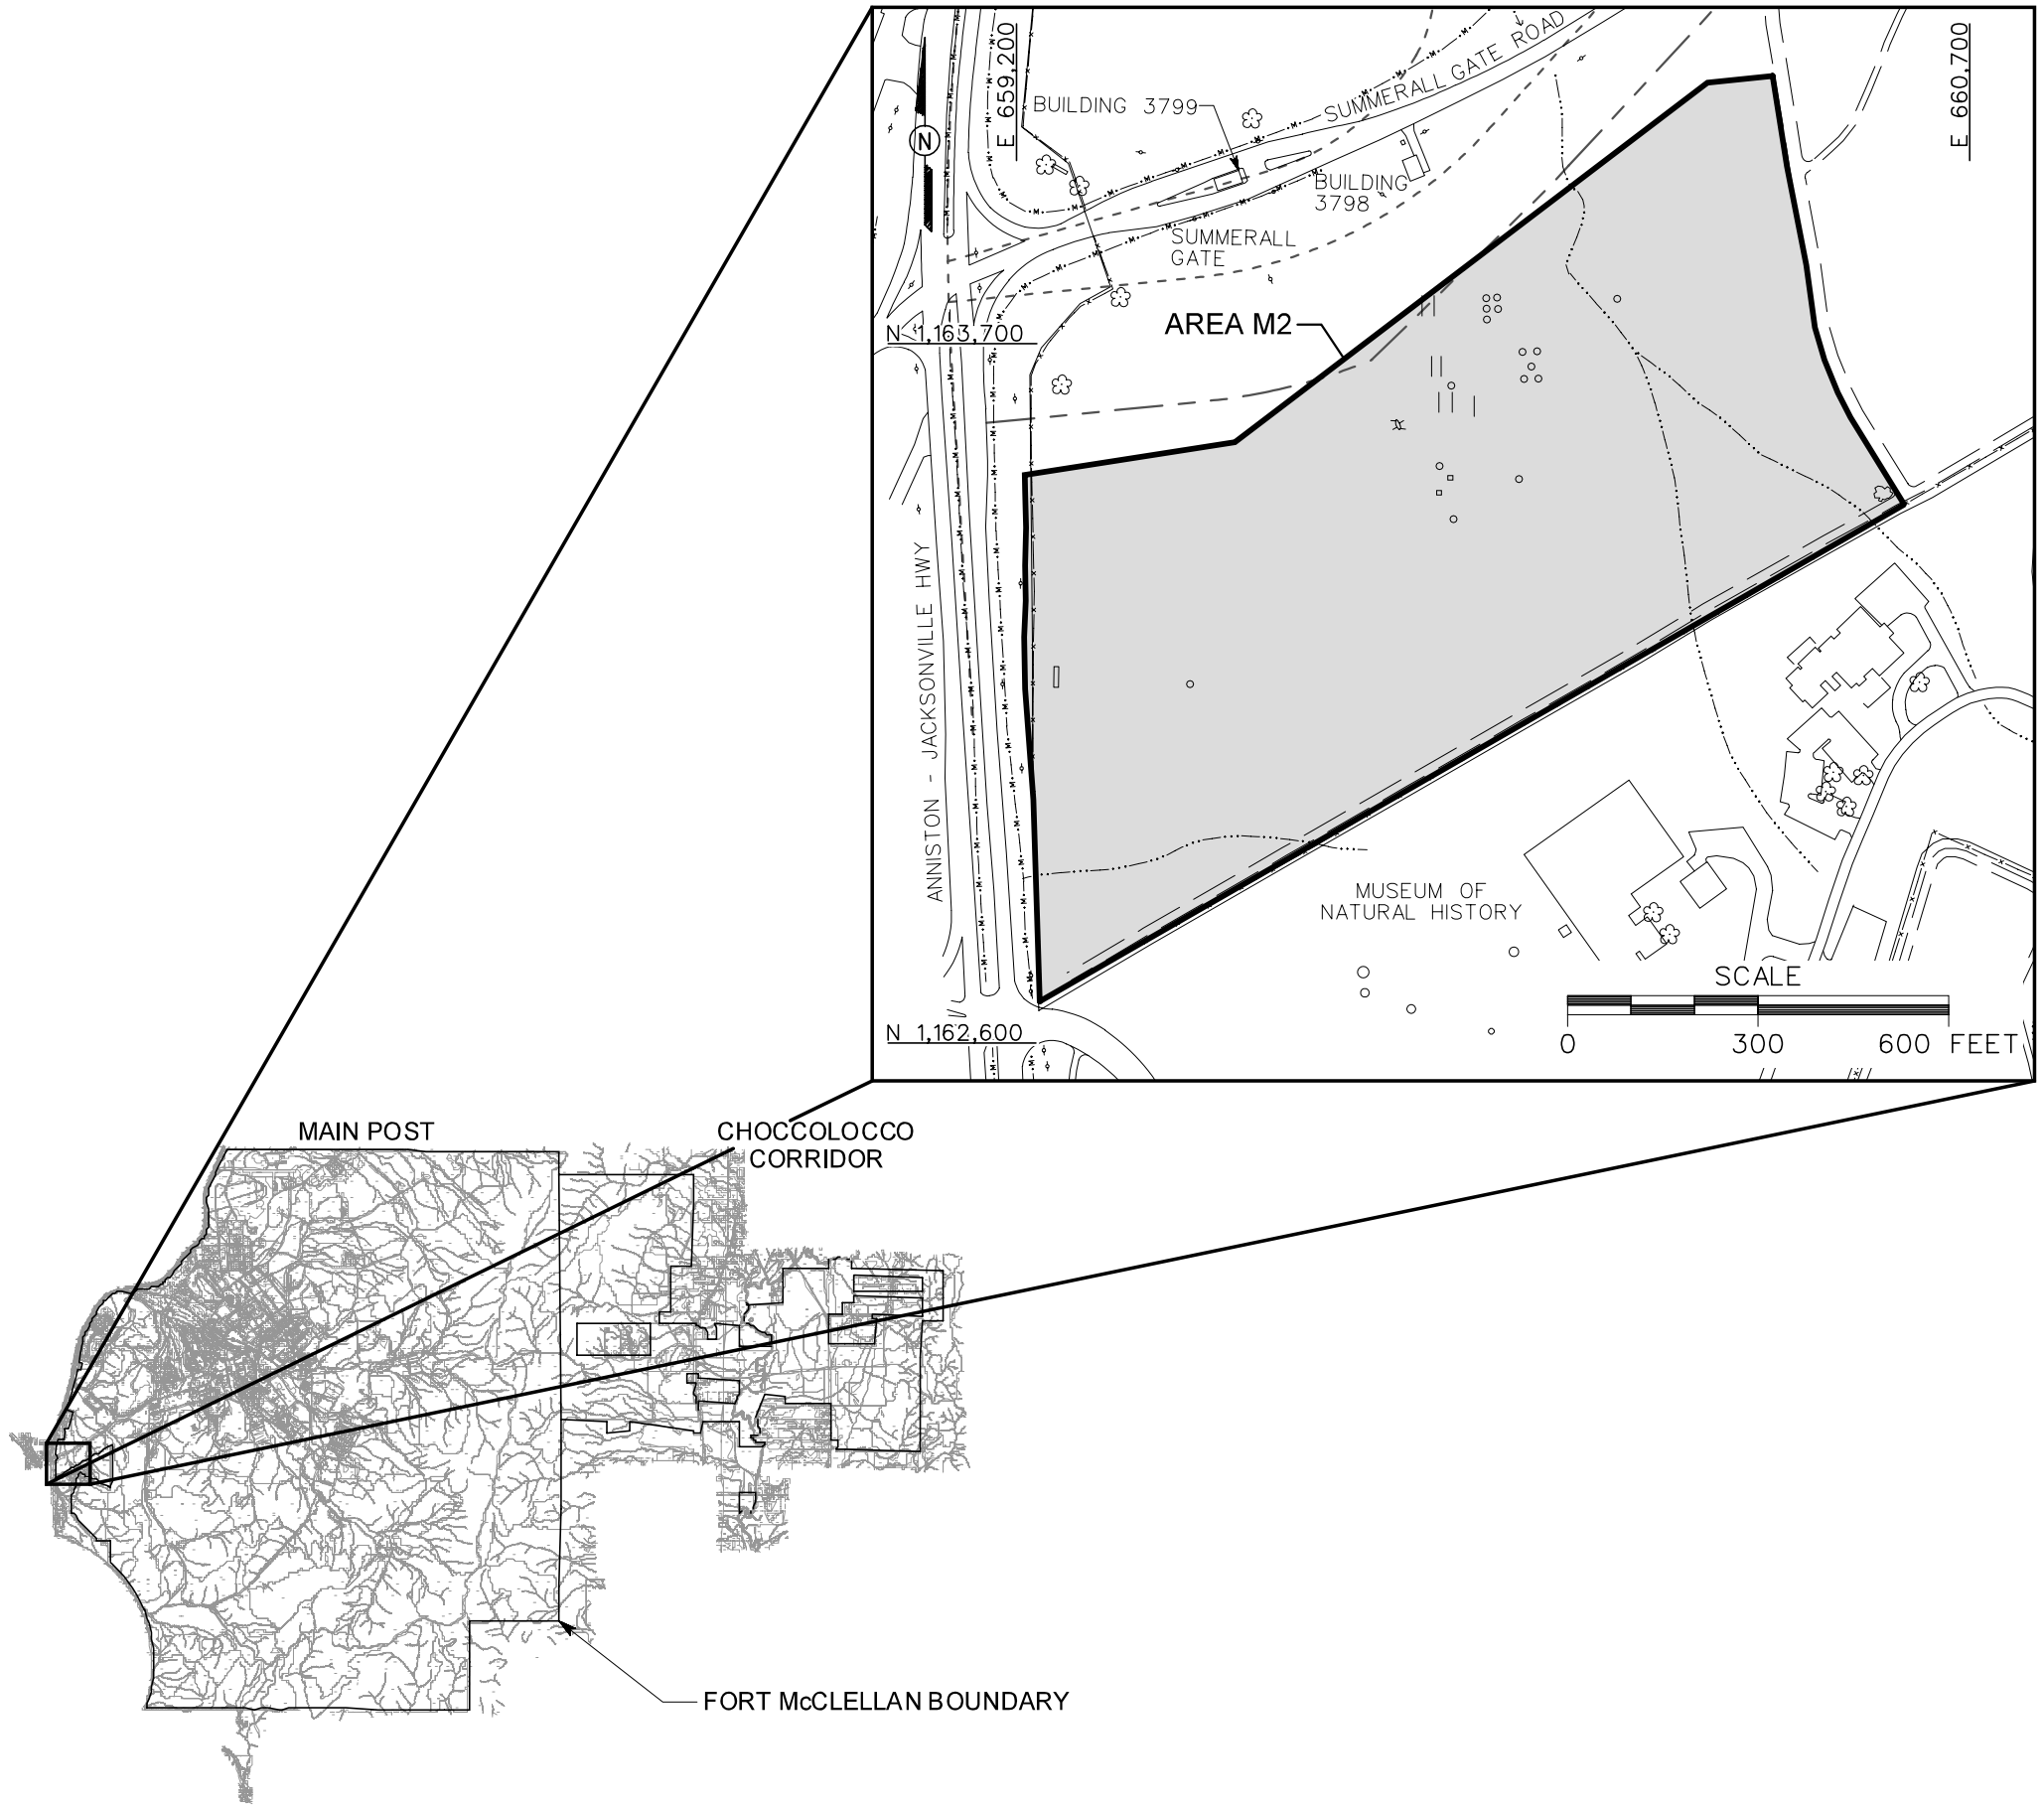

LEGEND

- UNIMPROVED ROADS AND PARKING
- PAVED ROADS AND PARKING
- BUILDING
- TREES / TREELINE
- PARCEL BOUNDARY
- BRIDGE
- CULVERT WITH HEADWALL
- SURFACE DRAINAGE / CREEK
- MANMADE SURFACE DRAINAGE FEATURE
- FENCE
- RAILROAD
- UTILITY POLE
- SURFACE MOUND
- SURFACE DEPRESSIONS (5-6' IN DIAMETER AND 3-4' DEEP)
- TRENCH LOCATION (12-18' IN LENGTH AND 1-3' DEEP)
- EASTERN BYPASS RIGHT OF WAY BOUNDARY
- EASTERN BYPASS PROPOSED ROADWAY

FIGURE 1-1
SITE LOCATION MAP
AREA M2, SUBSECTION OF AREA 45

U. S. ARMY CORPS OF ENGINEERS
MOBILE DISTRICT
FORT McCLELLAN
CALHOUN COUNTY, ALABAMA
Contract No. DACA21-96-D-0018

IT CORPORATION
A Member of The IT Group

DWG. NO.: ...\773191es.094 | PROJ. NO.: 773191
INITIATOR: J. JENKINS | PROJ. MGR.: J. YACOUB
DRAFT. CHCK. BY: | ENGR. CHCK. BY: J. JENKINS
DATE LAST REV.: | DRAWN BY:
STARTING DATE: 02/29/00 | DRAWN BY: D. BILLINGSLEY
11/17/00 03:03:06 DBILLING c:\cadd\design\773191es.094