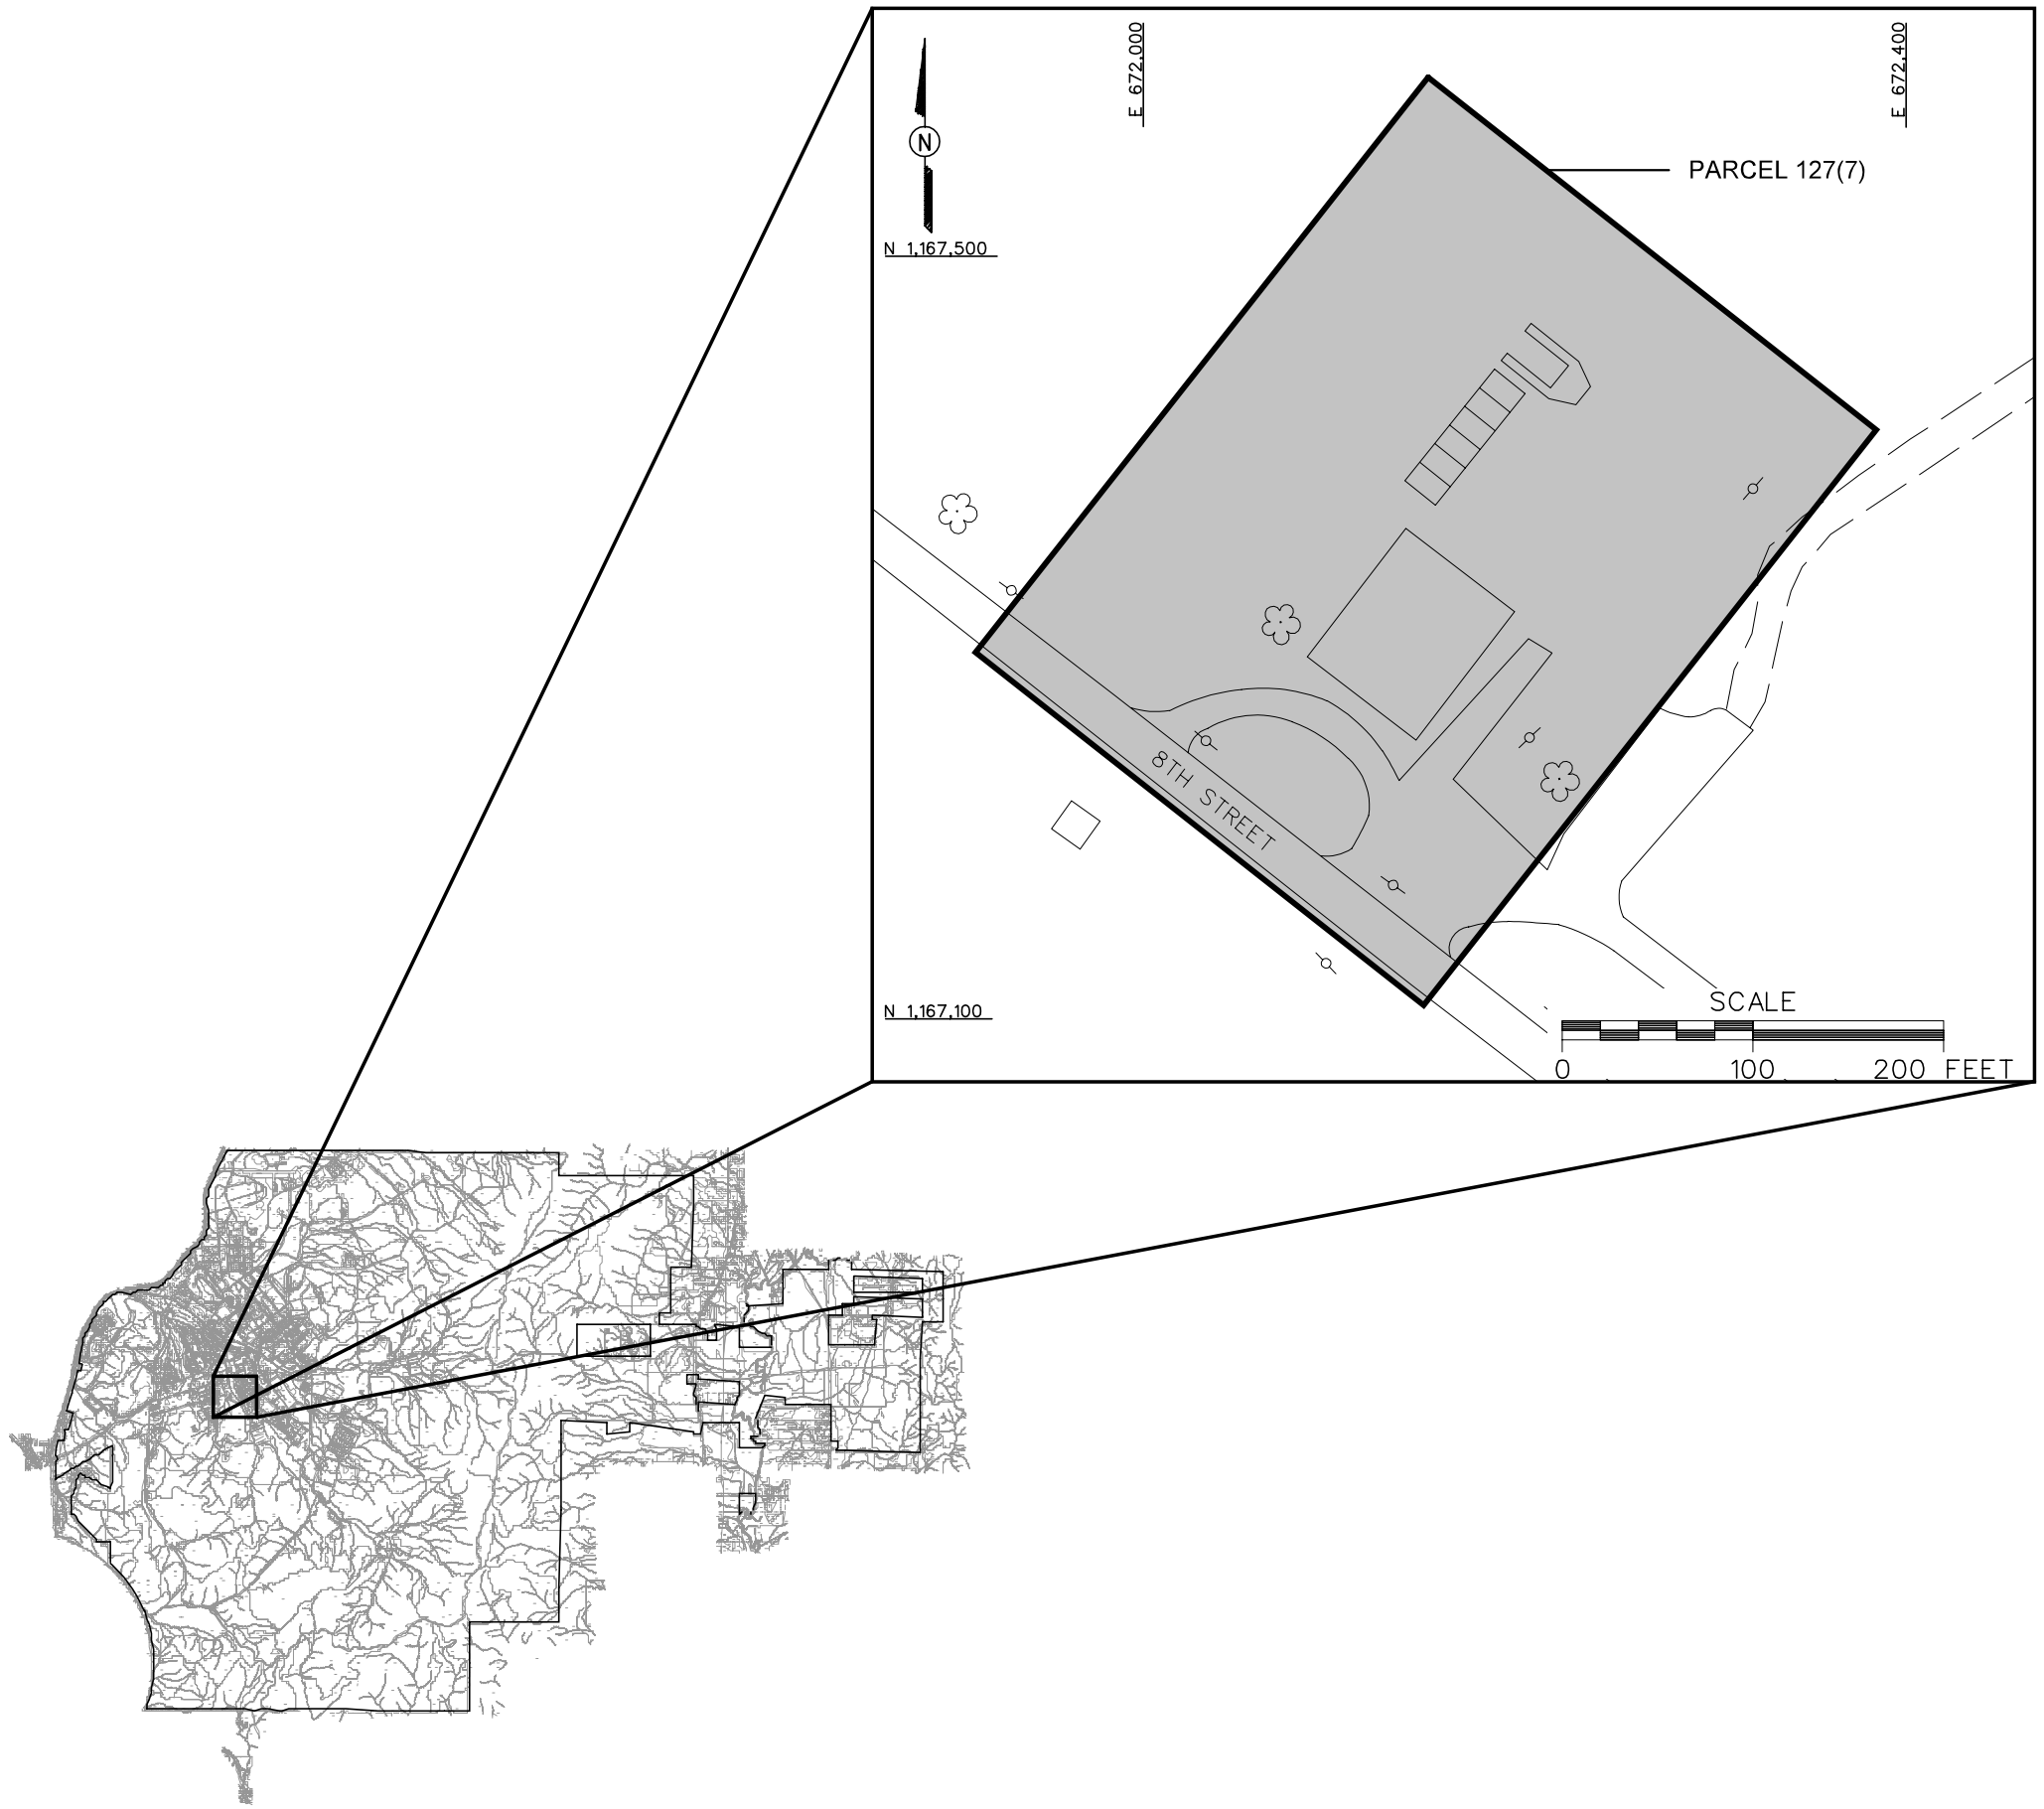

LEGEND

- UNIMPROVED ROADS AND PARKING
- PAVED ROADS AND PARKING
- BUILDING
- TREES / TREELINE
- PARCEL BOUNDARY
- UTILITY POLE

FIGURE 1-1
SITE LOCATION MAP
FORMER WASHRACK
BUILDING 1740, SOLDIER'S CHAPEL
PARCEL 127(7)

U. S. ARMY CORPS OF ENGINEERS
MOBILE DISTRICT
FORT McCLELLAN
CALHOUN COUNTY, ALABAMA
Contract No. DACA21-96-D-0018

IT CORPORATION
A Member of The IT Group

DWG. NO.: ...\774645es.543 | PROJ. NO.: 774645
INITIATOR: J. JENKINS | PROJ. MGR.: J. YACOUB
DRAFT. CHCK. BY: | ENGR. CHCK. BY: J. JENKINS
DATE LAST REV.: | DRAWN BY:
STARTING DATE: 07/11/00 | DRAWN BY: D. BILLINGSLEY
07/11/00 03:11:59
DBILLING c:\cadd\design\774645es.543