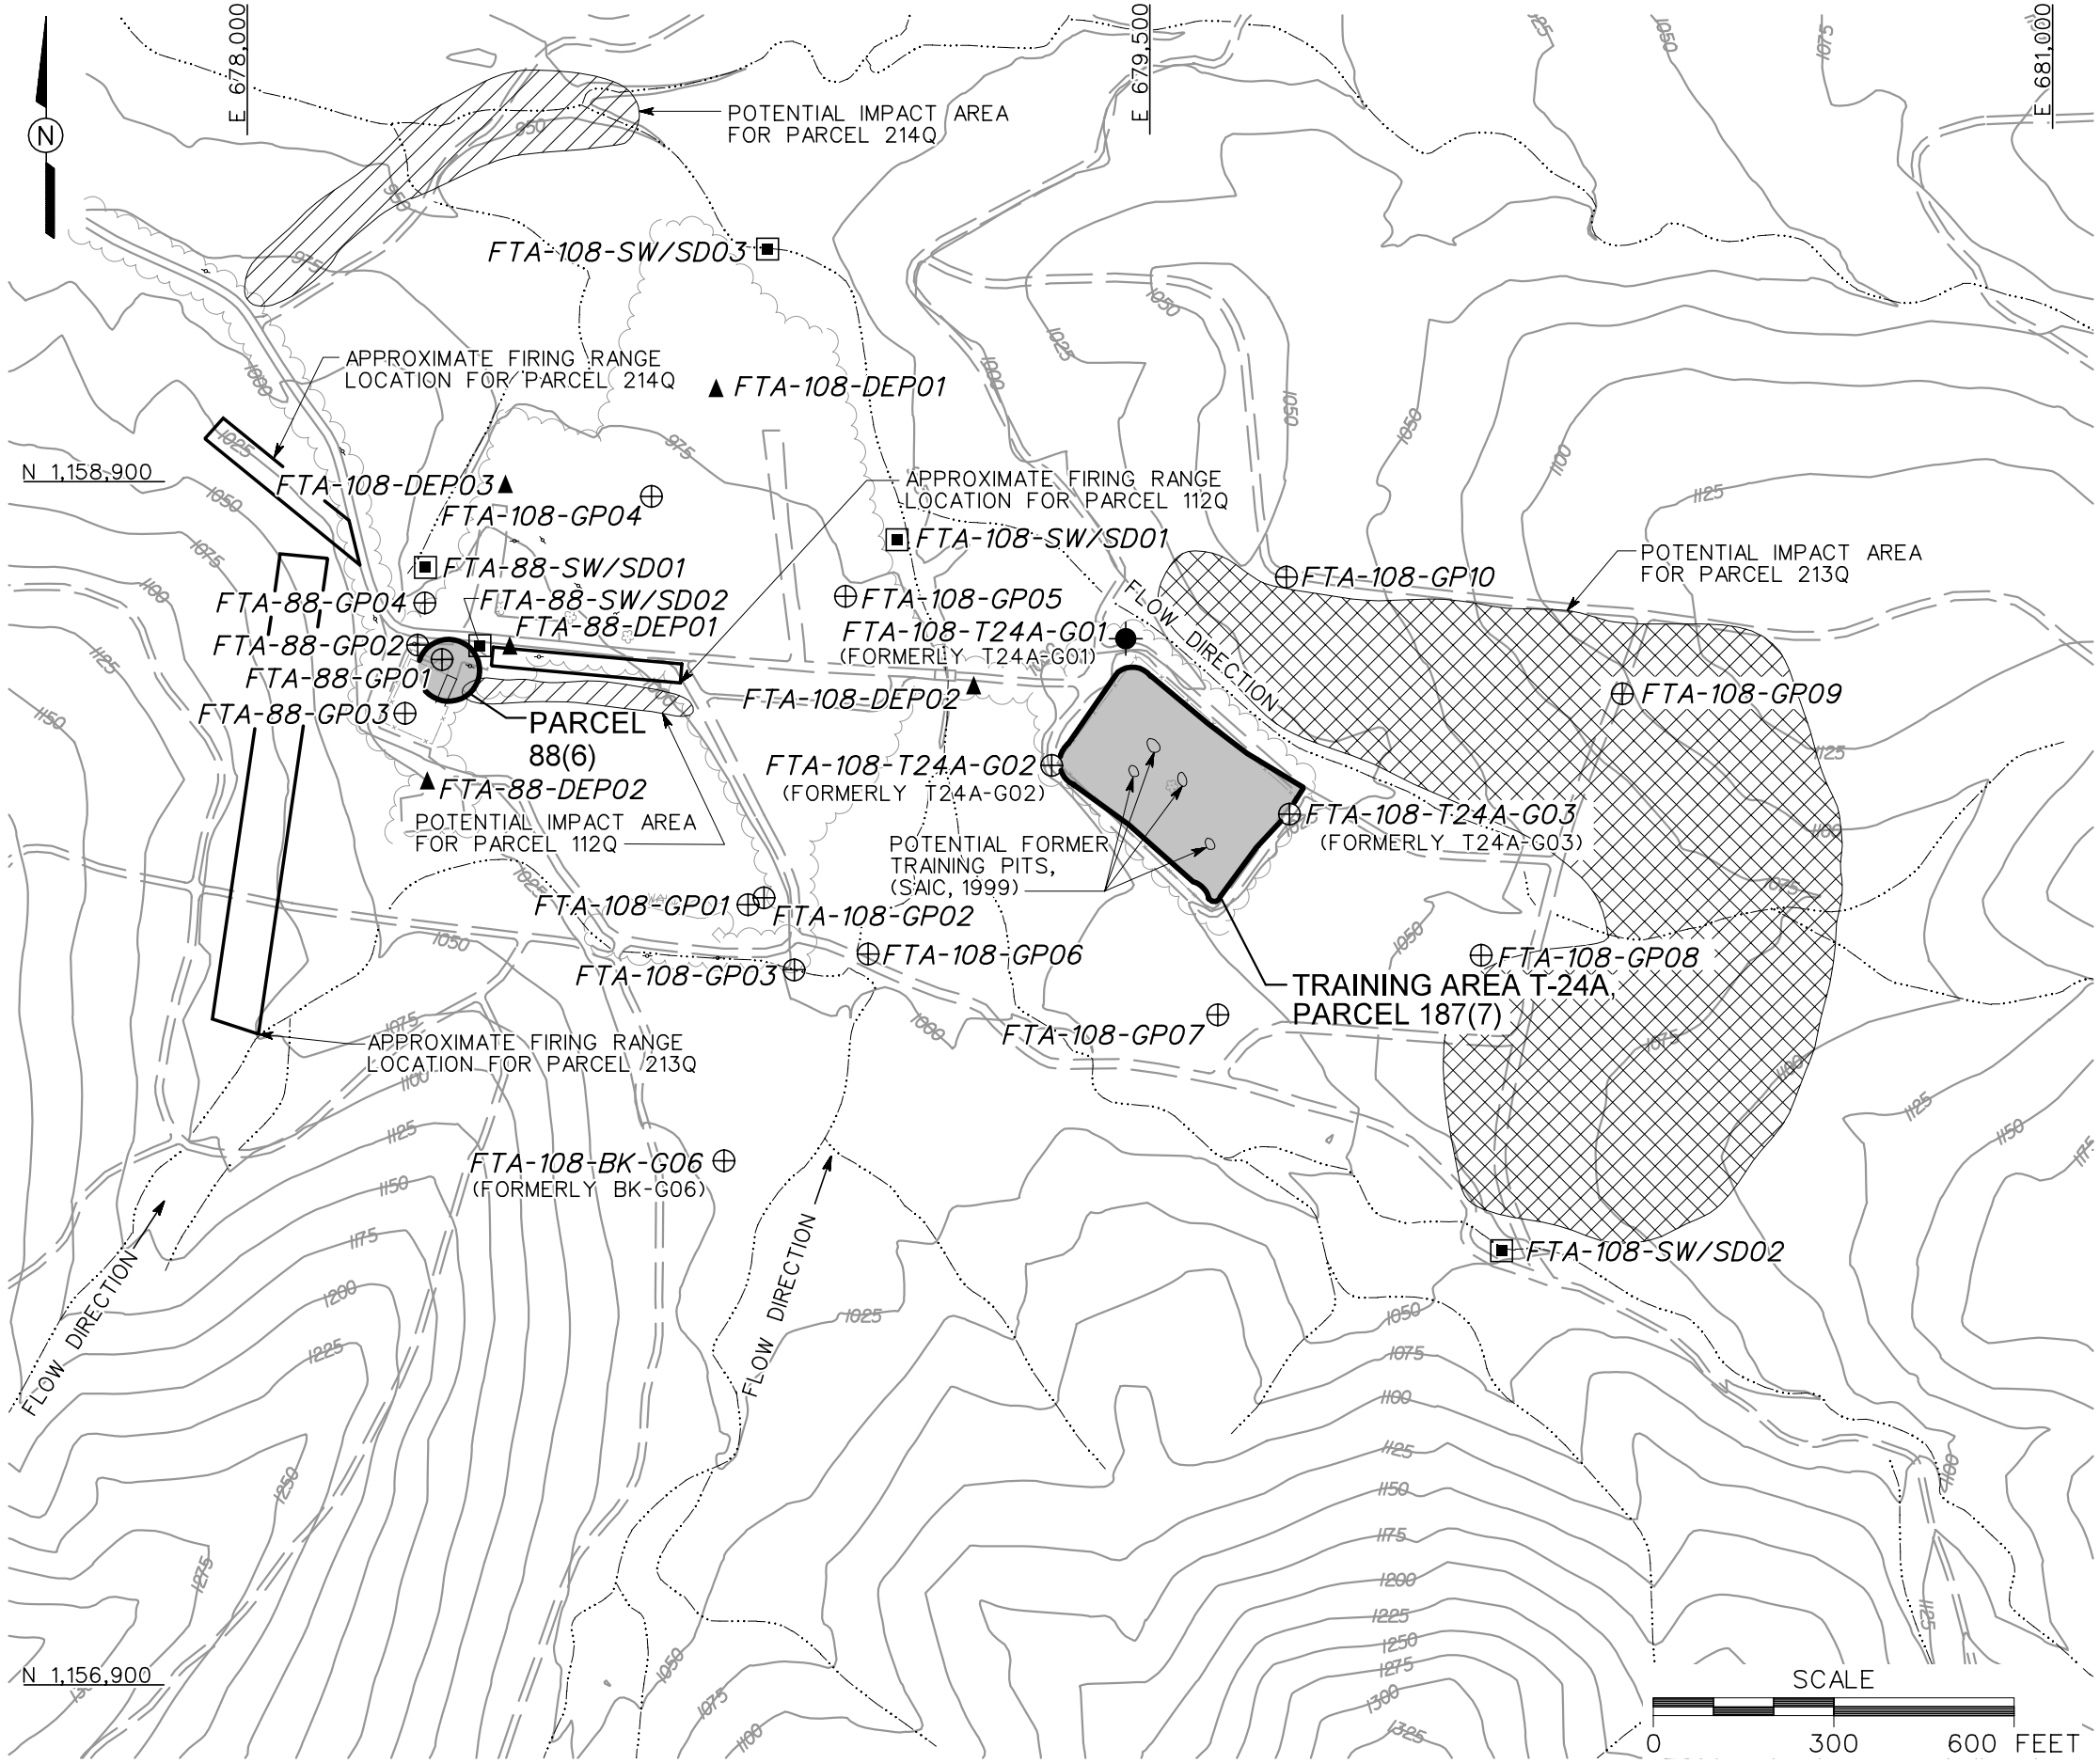


## LEGEND

- UNIMPROVED ROADS AND PARKING
- PAVED ROADS AND PARKING
- TOPOGRAPHIC CONTOURS (CONTOUR INTERVAL - 25 FOOT)
- TREES / TREELINE
- PARCEL BOUNDARY
- BRIDGE
- SURFACE DRAINAGE / CREEK
- FENCE
- AREAS OF MOUNDS AND TRENCHES
- AREA OF SURFACE MOUNDS
- BEDROCK MONITORING WELL LOCATION
- RESIDUUM MONITORING WELL LOCATION
- SURFACE WATER/SEDIMENT SAMPLE LOCATION
- DEPOSITIONAL SOIL SAMPLE LOCATION

FIGURE 2-2
SAMPLE LOCATION MAP
IT SITE INVESTIGATIONS OF
PARCELS 88(6) AND 108(7)
RANGES NEAR TRAINING
AREA T-24A
PARCELS 187(7), 112Q, 113Q-X, 213Q
AND 214Q

U. S. ARMY CORPS OF ENGINEERS
MOBILE DISTRICT
FORT McCLELLAN
CALHOUN COUNTY, ALABAMA
Contract No. DACA21-96-D-0018

IT CORPORATION
*A Member of The IT Group*

DWG. NO.: ...\796887es.072
PROJ. NO.: 796887
INITIATOR: J. JENKINS
PROJ. MGR.: J. YACOUB
DRAFT. CHCK. BY:
ENGR. CHCK. BY: J. JENKINS
DATE LAST REV.:
DRAWN BY:
STARTING DATE: 05/09/00
DRAWN BY: D. BILLINGSLEY
09/26/00
04:28:25
DBILLNG
c:\cadd\design\796887es.072