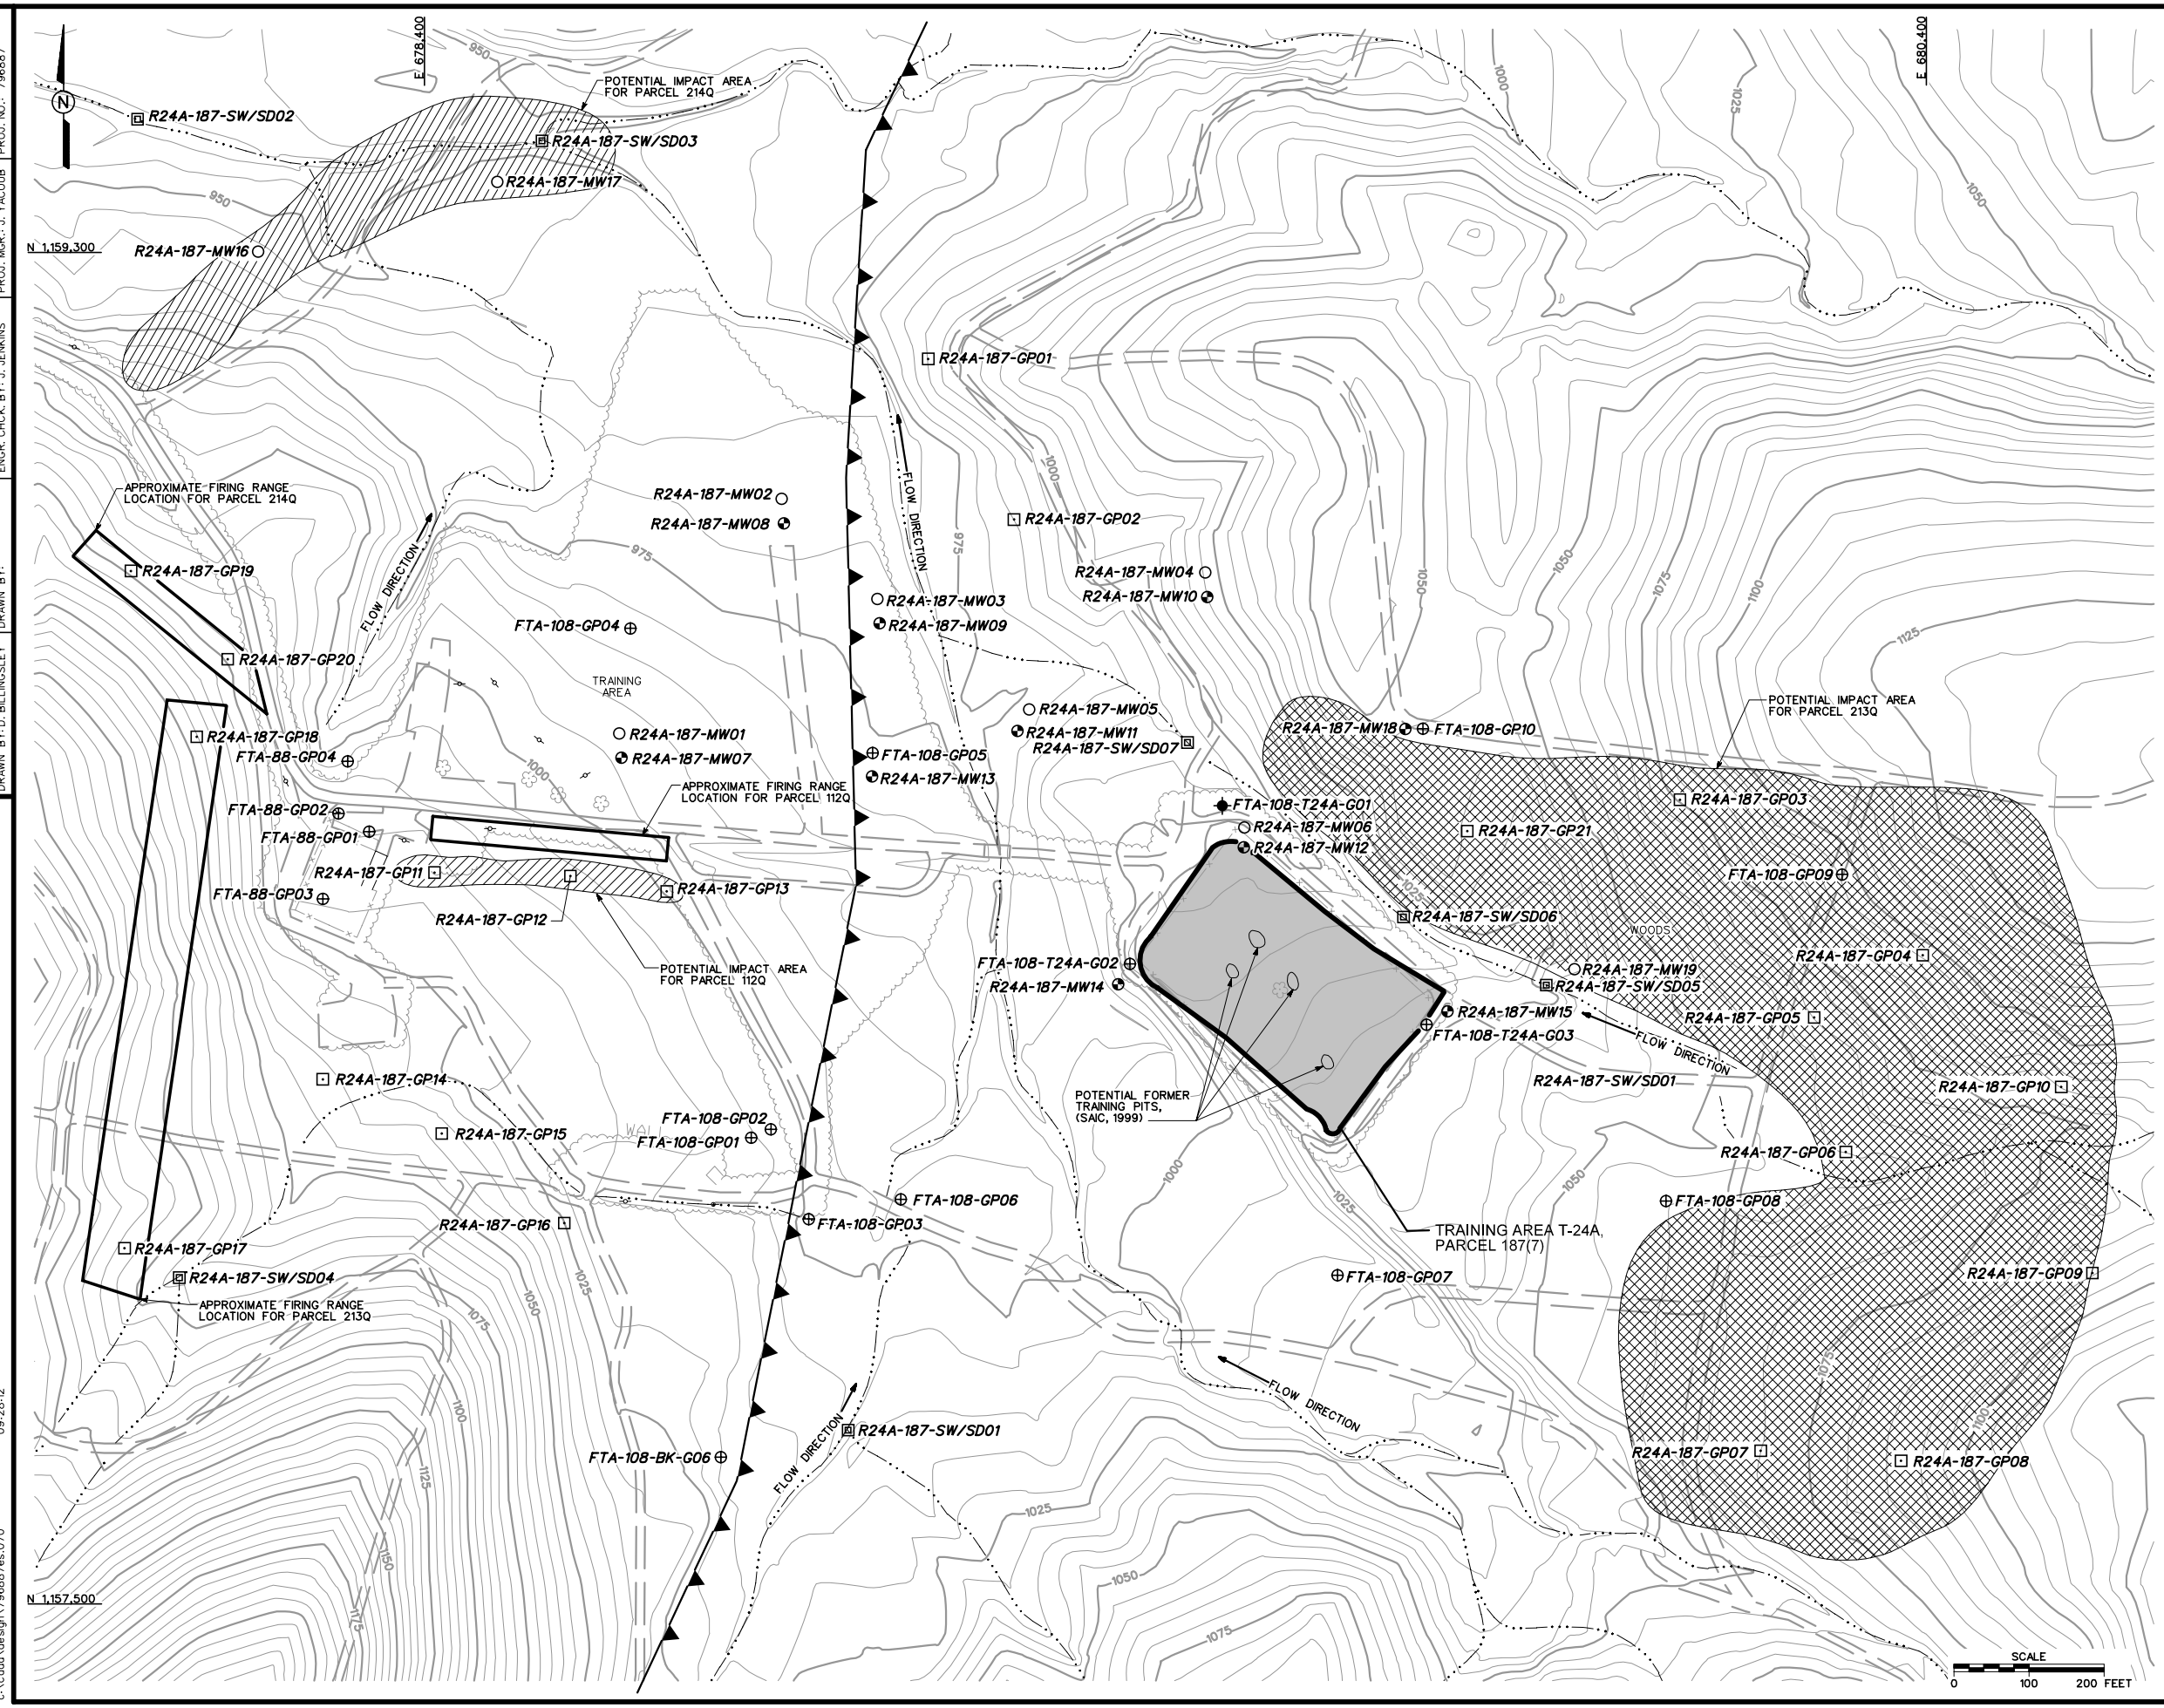

LEGEND:

- UNIMPROVED ROADS AND PARKING
- PAVED ROADS AND PARKING
- TOPOGRAPHIC CONTOURS (CONTOUR INTERVAL - 5 FOOT)
- TREES / TREELINE
- PARCEL BOUNDARY
- BRIDGE
- SURFACE DRAINAGE / CREEK
- FENCE
- UTILITY POLE
- THRUST FAULT
- AREAS OF MOUNDS AND TRENCHES
- AREA OF SURFACE MOUNDS
- EXISTING BEDROCK MONITORING WELL LOCATION
- EXISTING RESIDUUM MONITORING WELL LOCATION
- PROPOSED BEDROCK MONITORING WELL LOCATION
- PROPOSED RESIDUUM MONITORING WELL LOCATION
- PROPOSED SURFACE SOIL SAMPLE LOCATION
- PROPOSED SURFACE/WATER SEDIMENT SAMPLE LOCATION

NOTE:

1. SURFACE AND SUBSURFACE SOIL SAMPLES WILL BE COLLECTED FROM PROPOSED RESIDUUM MONITORING WELL LOCATIONS.

FIGURE 4-1
SAMPLE LOCATION MAP
RANGES NEAR TRAINING AREA T-24A
PARCELS 187(7), 112Q, 113Q-X, 213Q AND 214Q

U. S. ARMY CORPS OF ENGINEERS
MOBILE DISTRICT
FORT McCLELLAN
CALHOUN COUNTY, ALABAMA
Contract No. DACA21-96-D-0018

IT CORPORATION
A Member of The IT Group

STARTING DATE: 04/13/00	DATE LAST REV.:	DRAFT: CHCK. BY:	INITIATOR: J. JENKINS
DRAWN BY: D. BILLINGSLEY	DRAWN BY:	ENGR. CHCK. BY: J. JENKINS	PROJ. MGR.: J. YACOUB
			DWG. NO.: ...\796887es.070
			PROJ. NO.: 796887

09/29/00 09:28:12
DBILLING
c:\cadd\design\796887es.070
24 x 36