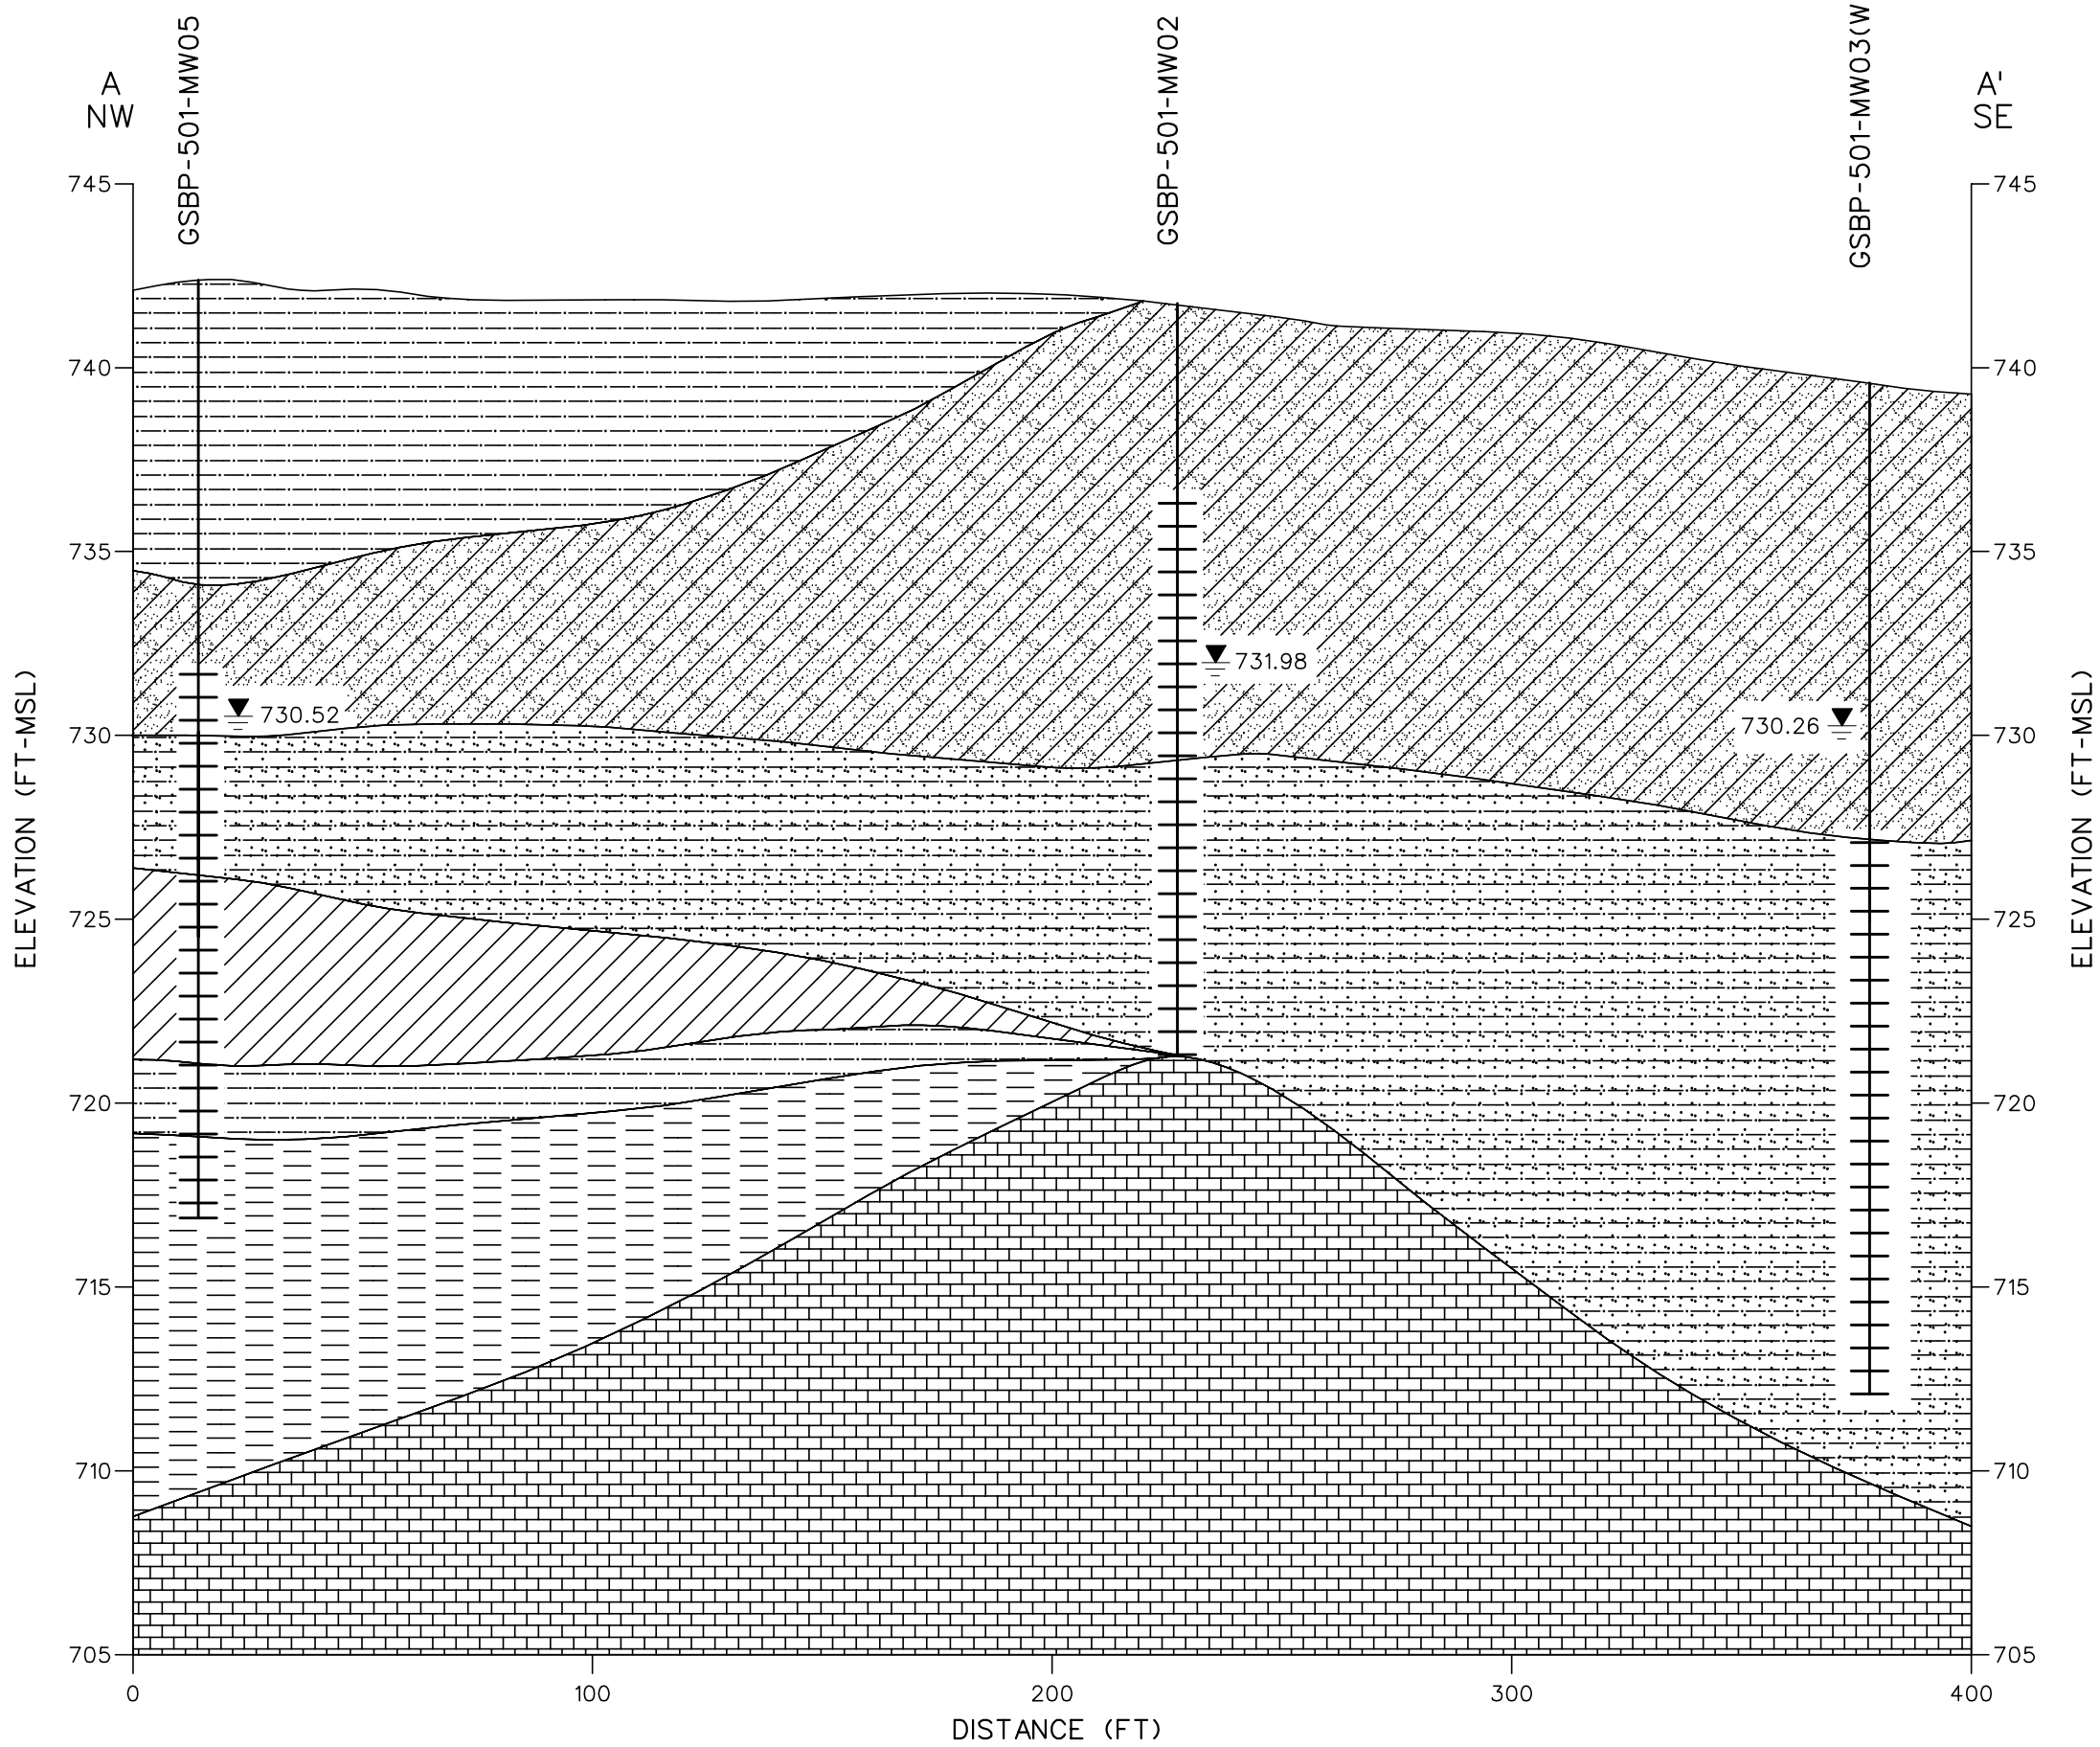

LEGEND

- SCREEN INTERVAL
- WATER TABLE (3/13/00)
- 731.98 GROUNDWATER ELEVATION (FT MSL)
- SILT
- CLAY
- LIMESTONE
- SILTY SAND
- CLAYEY SANDS
- WEATHERED SHALE

NOTES:

1. ELEVATIONS ARE REFERENCED TO THE NORTH AMERICAN VERTICAL DATUM OF 1988.
2. SEE FIGURE 3-1 FOR CROSS SECTION LOCATION.

HORTIZONTAL

0 40 80 FEET

FIGURE 4-1
GEOLOGIC CROSS SECTION A-A'
BUILDINGS SOUTH OF REILLY AIRFIELD
PARCEL 501(7)

U. S. ARMY CORPS OF ENGINEERS
MOBILE DISTRICT
FORT McCLELLAN
CALHOUN COUNTY, ALABAMA
Contract No. DACA21-96-D-0018

IT CORPORATION
A Member of The IT Group

DWG. NO.: ...\783149es.152
PROJ. NO.: 783149
INITIATOR: T. WINTON
PROJ. MGR.: J. YACOUB
DRAFT. CHCK. BY:
ENGR. CHCK. BY: J. JENKINS
DATE LAST REV.:
DRAWN BY:
STARTING DATE: 09/06/00
DRAWN BY: D. BILLINGSLEY
11/01/00
04:47:42
c:\cadd\design\783149es.152
awsmith