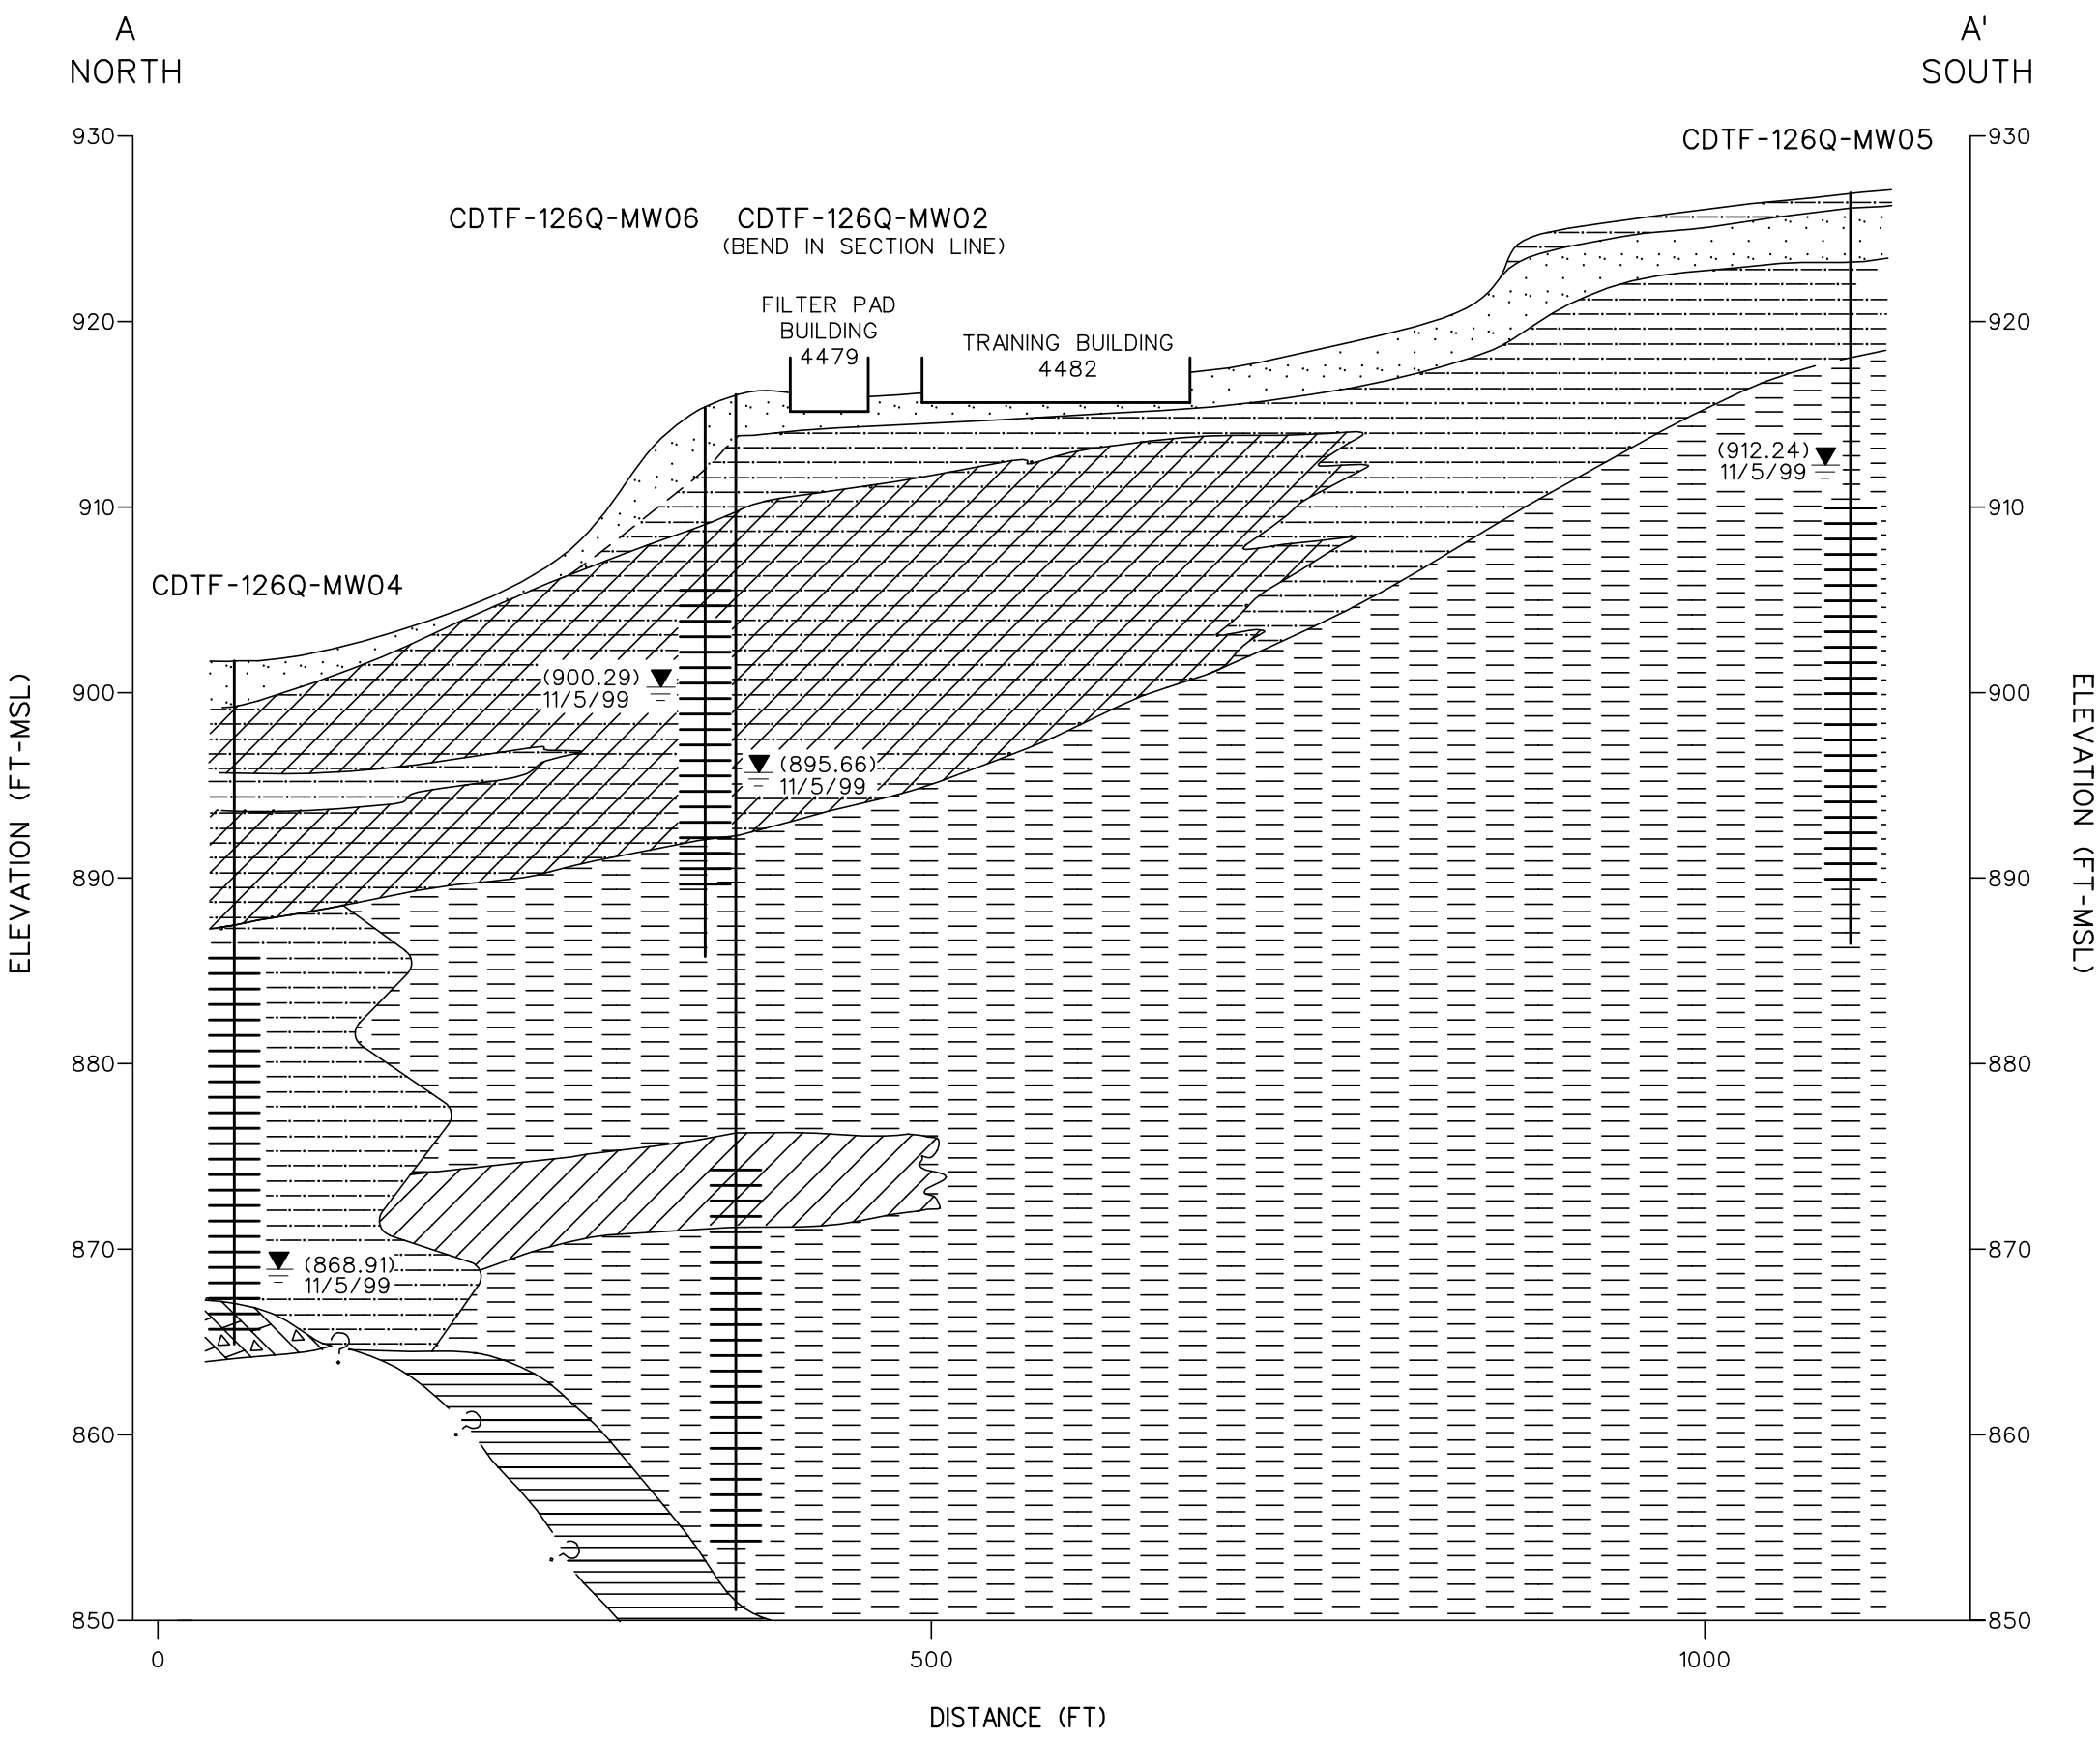


## LEGEND

- SCREEN INTERVAL
- WATER TABLE
- 793.11 GROUNDWATER ELEVATION (FT MSL)
- SAND
- SILT
- CLAY
- SILTY CLAY
- WEATHERED SHALE
- SHALE
- CHERT

## NOTE:

1. ELEVATIONS ARE REFERENCED TO THE NORTH AMERICAN VERTICAL DATUM OF 1988.
2. SEE FIGURE 3-1 FOR CROSS SECTION LOCATION.

HORIZONTAL

0 120 240 FEET

FIGURE 4-1
GEOLOGIC CROSS SECTION A-A'
CHEMICAL DEFENSE TRAINING FACILITY
PARCEL 126Q-CWM

U. S. ARMY CORPS OF ENGINEERS
MOBILE DISTRICT
FORT McCLELLAN
CALHOUN COUNTY, ALABAMA
Contract No. DACA21-96-D-0018

IT CORPORATION
*A Member of The IT Group*

DWG. NO.: ...\780567es.012 PROJ. NO.: 780567
INITIATOR: R. McBRIDE PROJ. MGR.: J. YACOUB
DRAFT. CHCK. BY: ENGR. CHCK. BY: S. MORAN
DATE LAST REV.: DRAWN BY:
STARTING DATE: 08/28/00 DRAWN BY: D. BILLINGSLEY
08/30/00 01:18:08
DBILLING c:\cadd\design\view\780567es.012