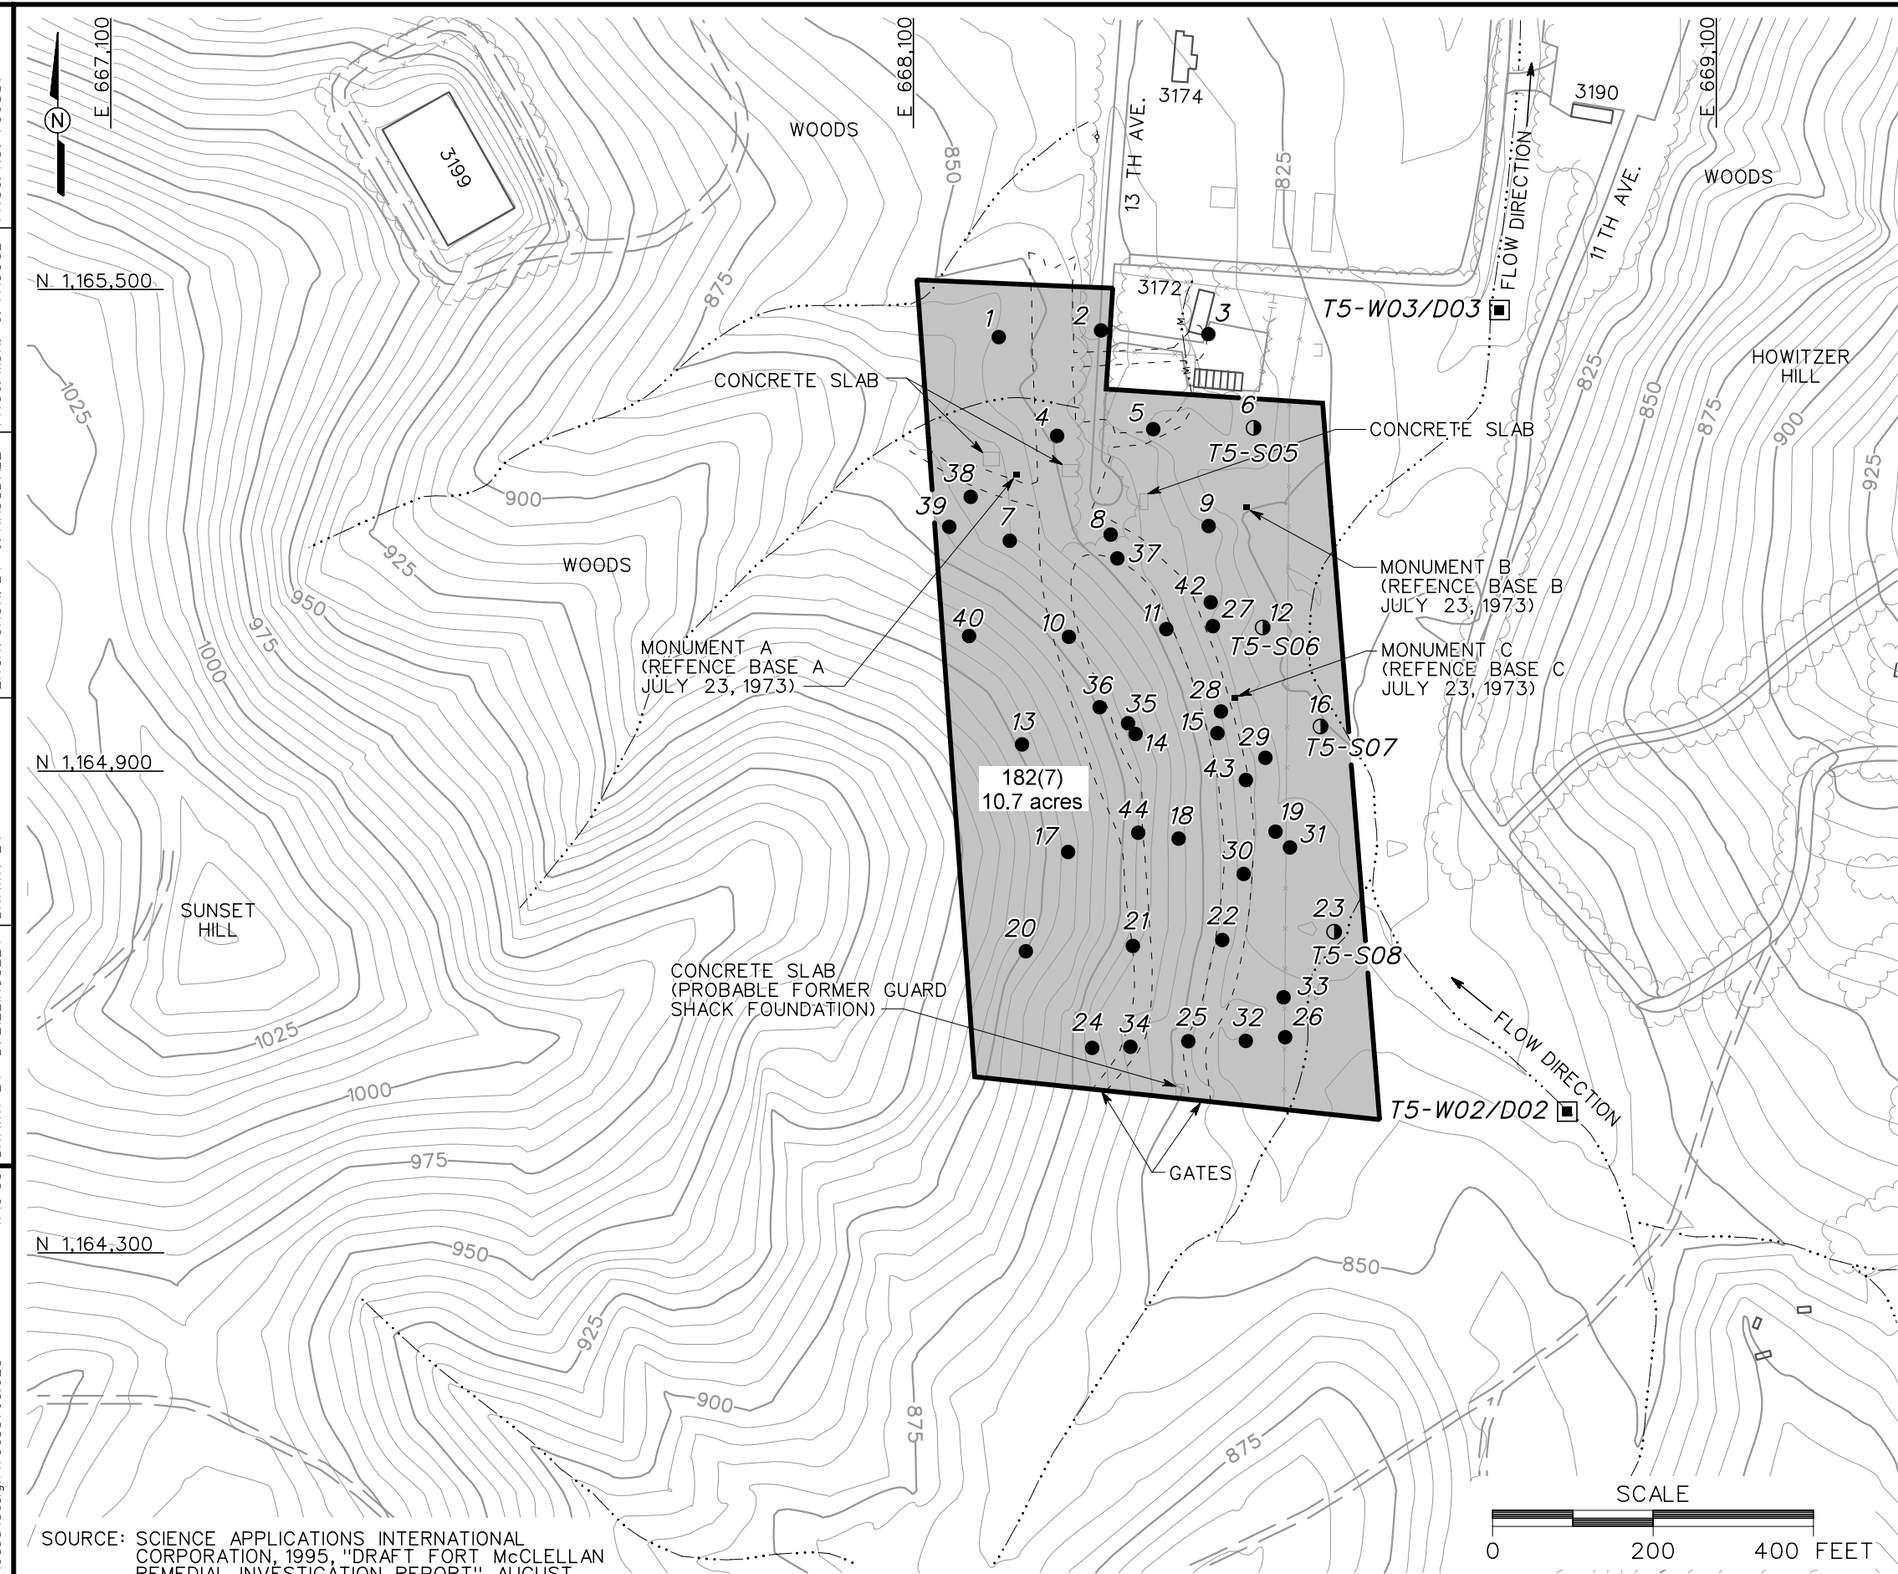

LEGEND

- UNIMPROVED ROADS AND PARKING
- PAVED ROADS AND PARKING
- BUILDING
- TOPOGRAPHIC CONTOURS (CONTOUR INTERVAL - 5 FOOT)
- TREES / TREELINE
- PARCEL BOUNDARY
- SURFACE DRAINAGE / CREEK
- FENCE
- UTILITY POLE
- HISTORICAL FEATURES, SAIC, 1995
- SAIC MINCAMS SCREENING LOCATION
- SAIC MINCAMS SCREENING LOCATION WITH SOIL SAMPLE
- SAIC SURFACE WATER/SEDIMENT SAMPLE LOCATION

SOURCE: SCIENCE APPLICATIONS INTERNATIONAL CORPORATION, 1995, "DRAFT FORT McCLELLAN REMEDIAL INVESTIGATION REPORT", AUGUST.

FIGURE 2-3
RI SAMPLE LOCATIONS
TRAINING AREA T-5
PARCEL 182(7)

U. S. ARMY CORPS OF ENGINEERS
MOBILE DISTRICT
FORT McCLELLAN
CALHOUN COUNTY, ALABAMA
Contract No. DACA21-96-D-0018

IT CORPORATION
A Member of The IT Group

DWG. NO.: ...\796887es.028	INITIATOR: J. RAGSDALE	DRAFT. CHCK. BY:	DATE LAST REV.:
PROJ. NO.: 796887	PROJ. MGR.: J. YACOUB	ENGR. CHCK. BY: J. RAGSDALE	DRAWN BY:
STARTING DATE: 12/14/99	DRAWN BY: D. BILLINGSLEY		
10/06/00 11:10:55	DBILLING c:\cadd\design\796887es.028		