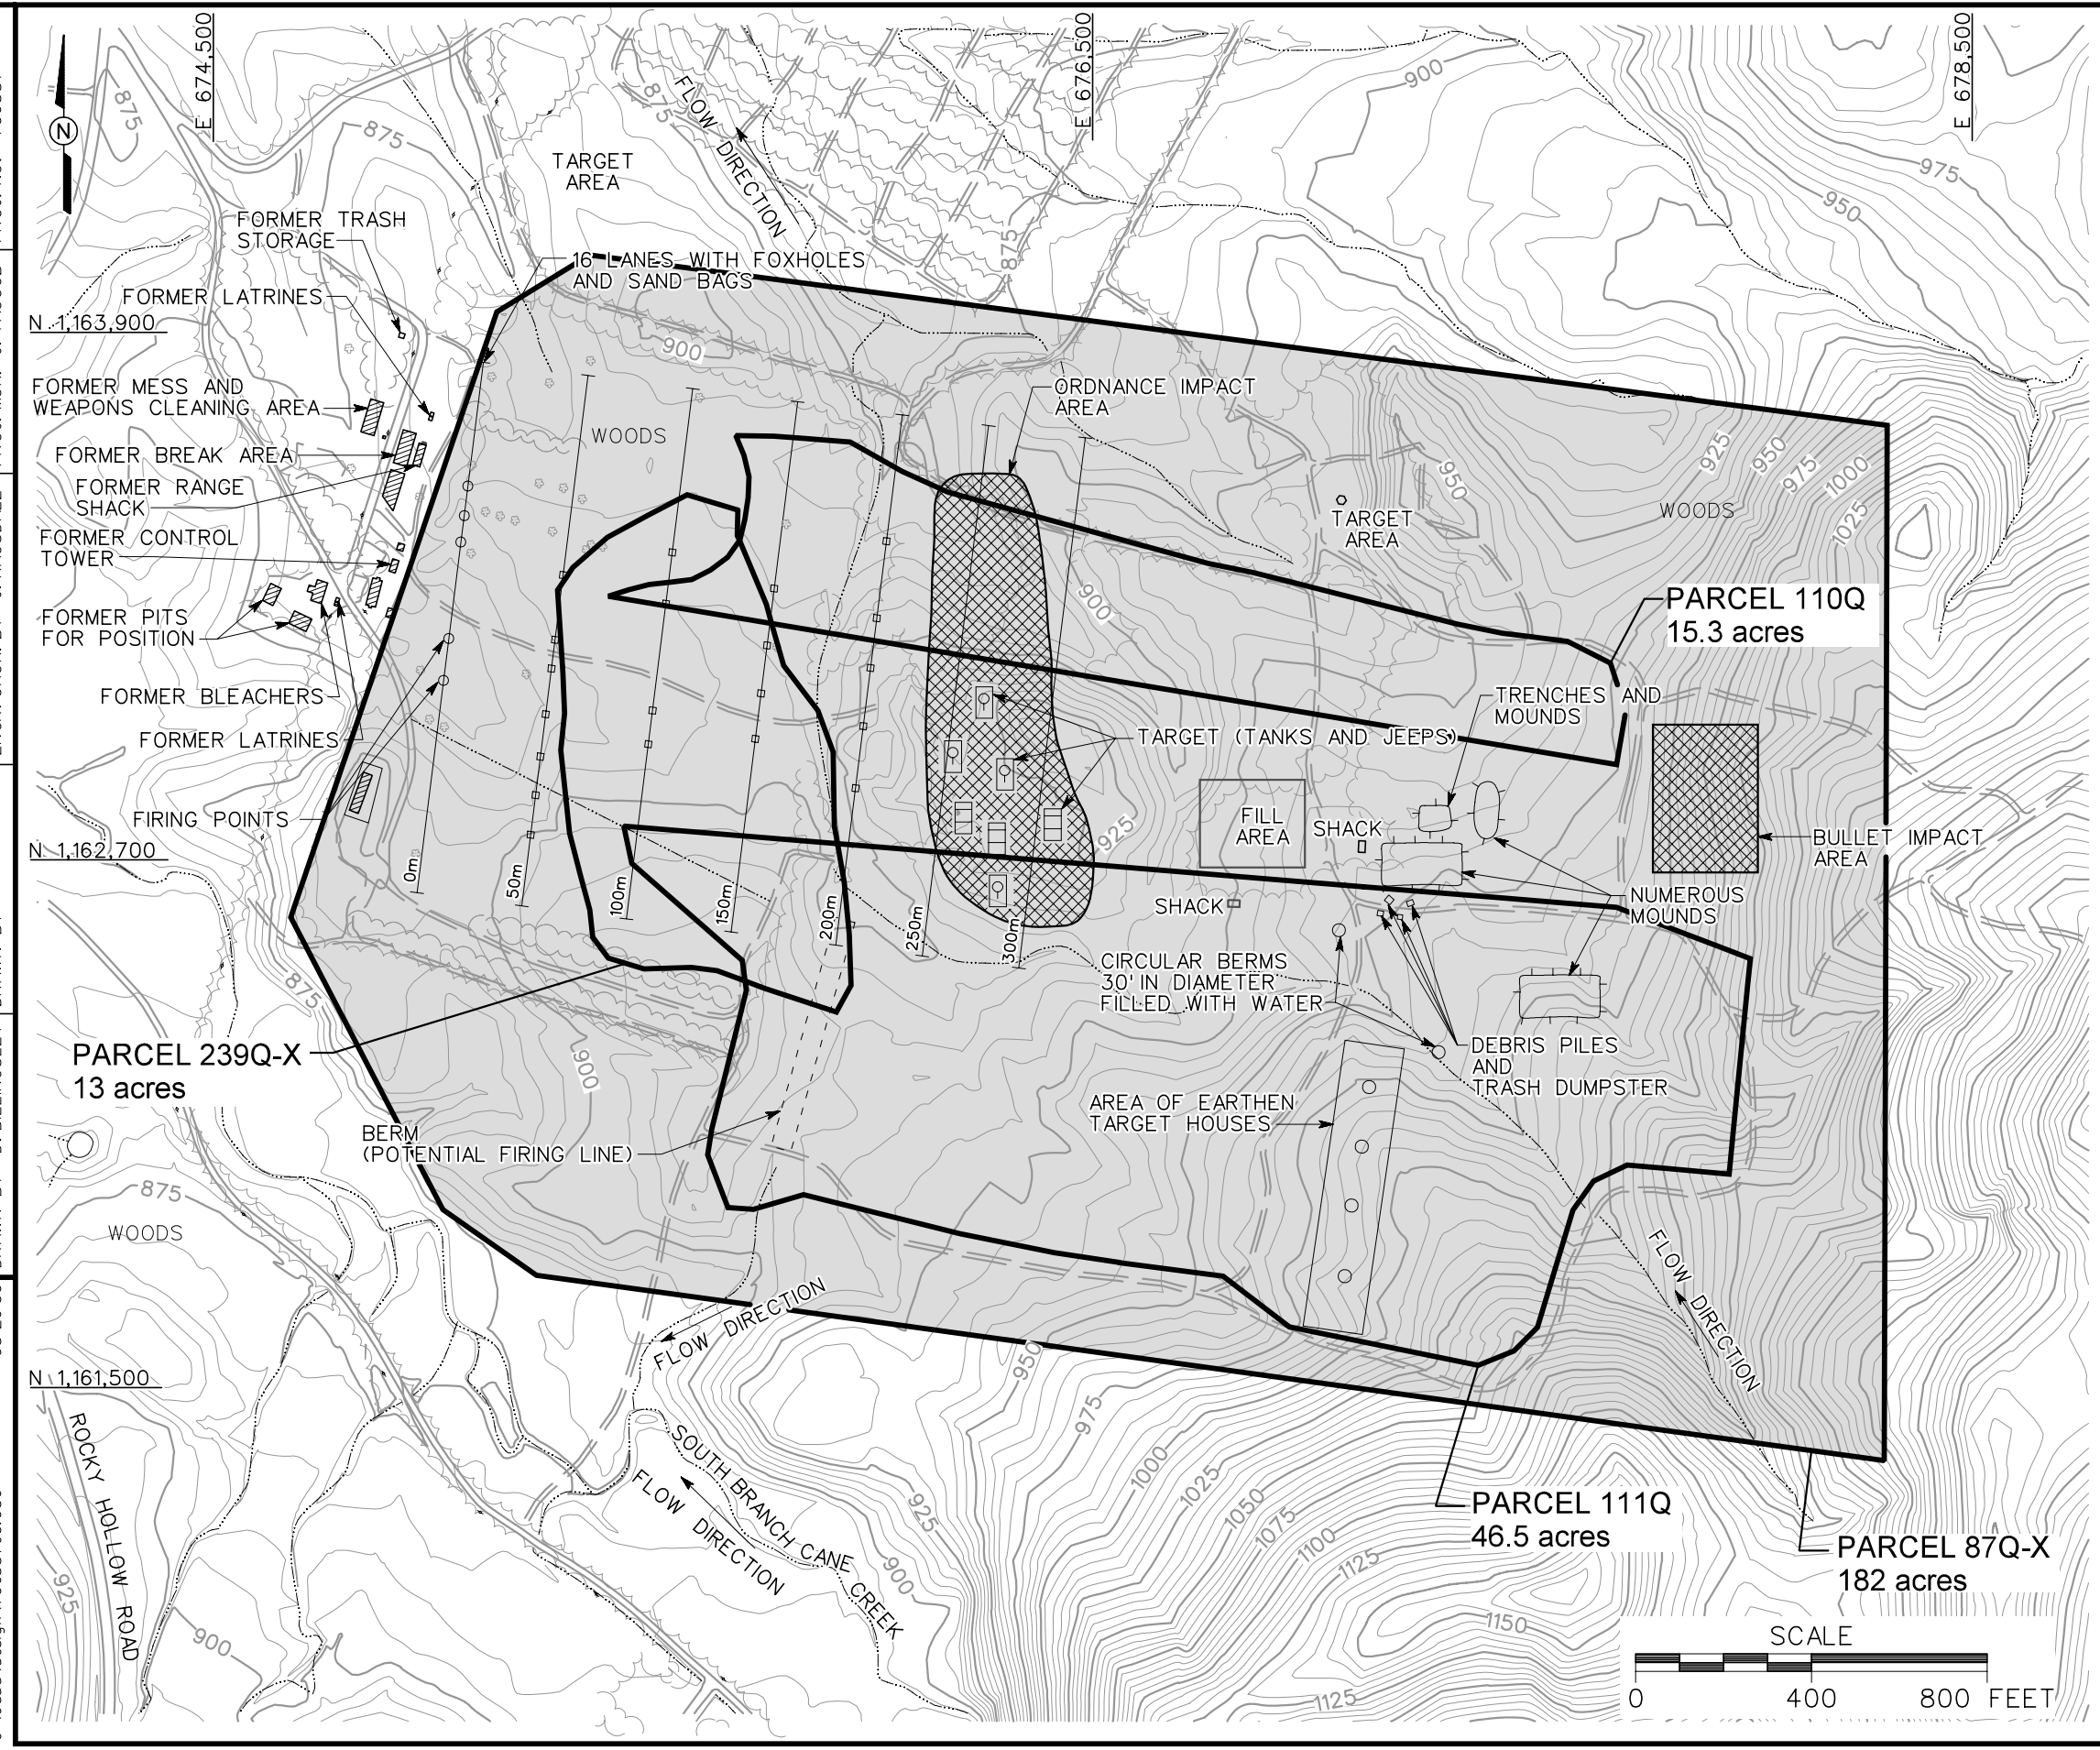

LEGEND

- UNIMPROVED ROADS AND PARKING
- PAVED ROADS AND PARKING
- REMOVED BUILDINGS
- TOPOGRAPHIC CONTOURS (CONTOUR INTERVAL - 5 FOOT)
- TREES / TREELINE
- PARCEL BOUNDARY
- BRIDGE
- CULVERT WITH HEADWALL
- SURFACE DRAINAGE / CULVERT
- UTILITY POLE
- MOUNDS
- CONCRETE PAD FOR FORMER POP-UP TARGETS
- IMPACT AREA

FIGURE 1-2
SITE MAP
SITE INVESTIGATION AT RANGE 29
FORMER WEAPONS DEMONSTRATION RANGE, PARCEL 87Q-X
FORMER RIFLE RANGES
PARCELS 110Q AND 111Q AND
FORMER IMPACT AREA
PARCEL 239Q-X

U. S. ARMY CORPS OF ENGINEERS
MOBILE DISTRICT
FORT McCLELLAN
CALHOUN COUNTY, ALABAMA
Contract No. DACA21-96-D-0018

IT CORPORATION
A Member of The IT Group

DWG. NO.: ...\796887es.056
PROJ. NO.: 796887
INITIATOR: J. BROWN
PROJ. MGR.: J. YACOUB
DRAFT. CHCK. BY:
ENGR. CHCK. BY: J. RAGSDALE
DATE LAST REV.:
DRAWN BY:
STARTING DATE: 03/07/00
DRAWN BY: D. BILLINGSLEY
10/31/00
08:26:30
DBILLING
c:\cadd\design\796887es.056