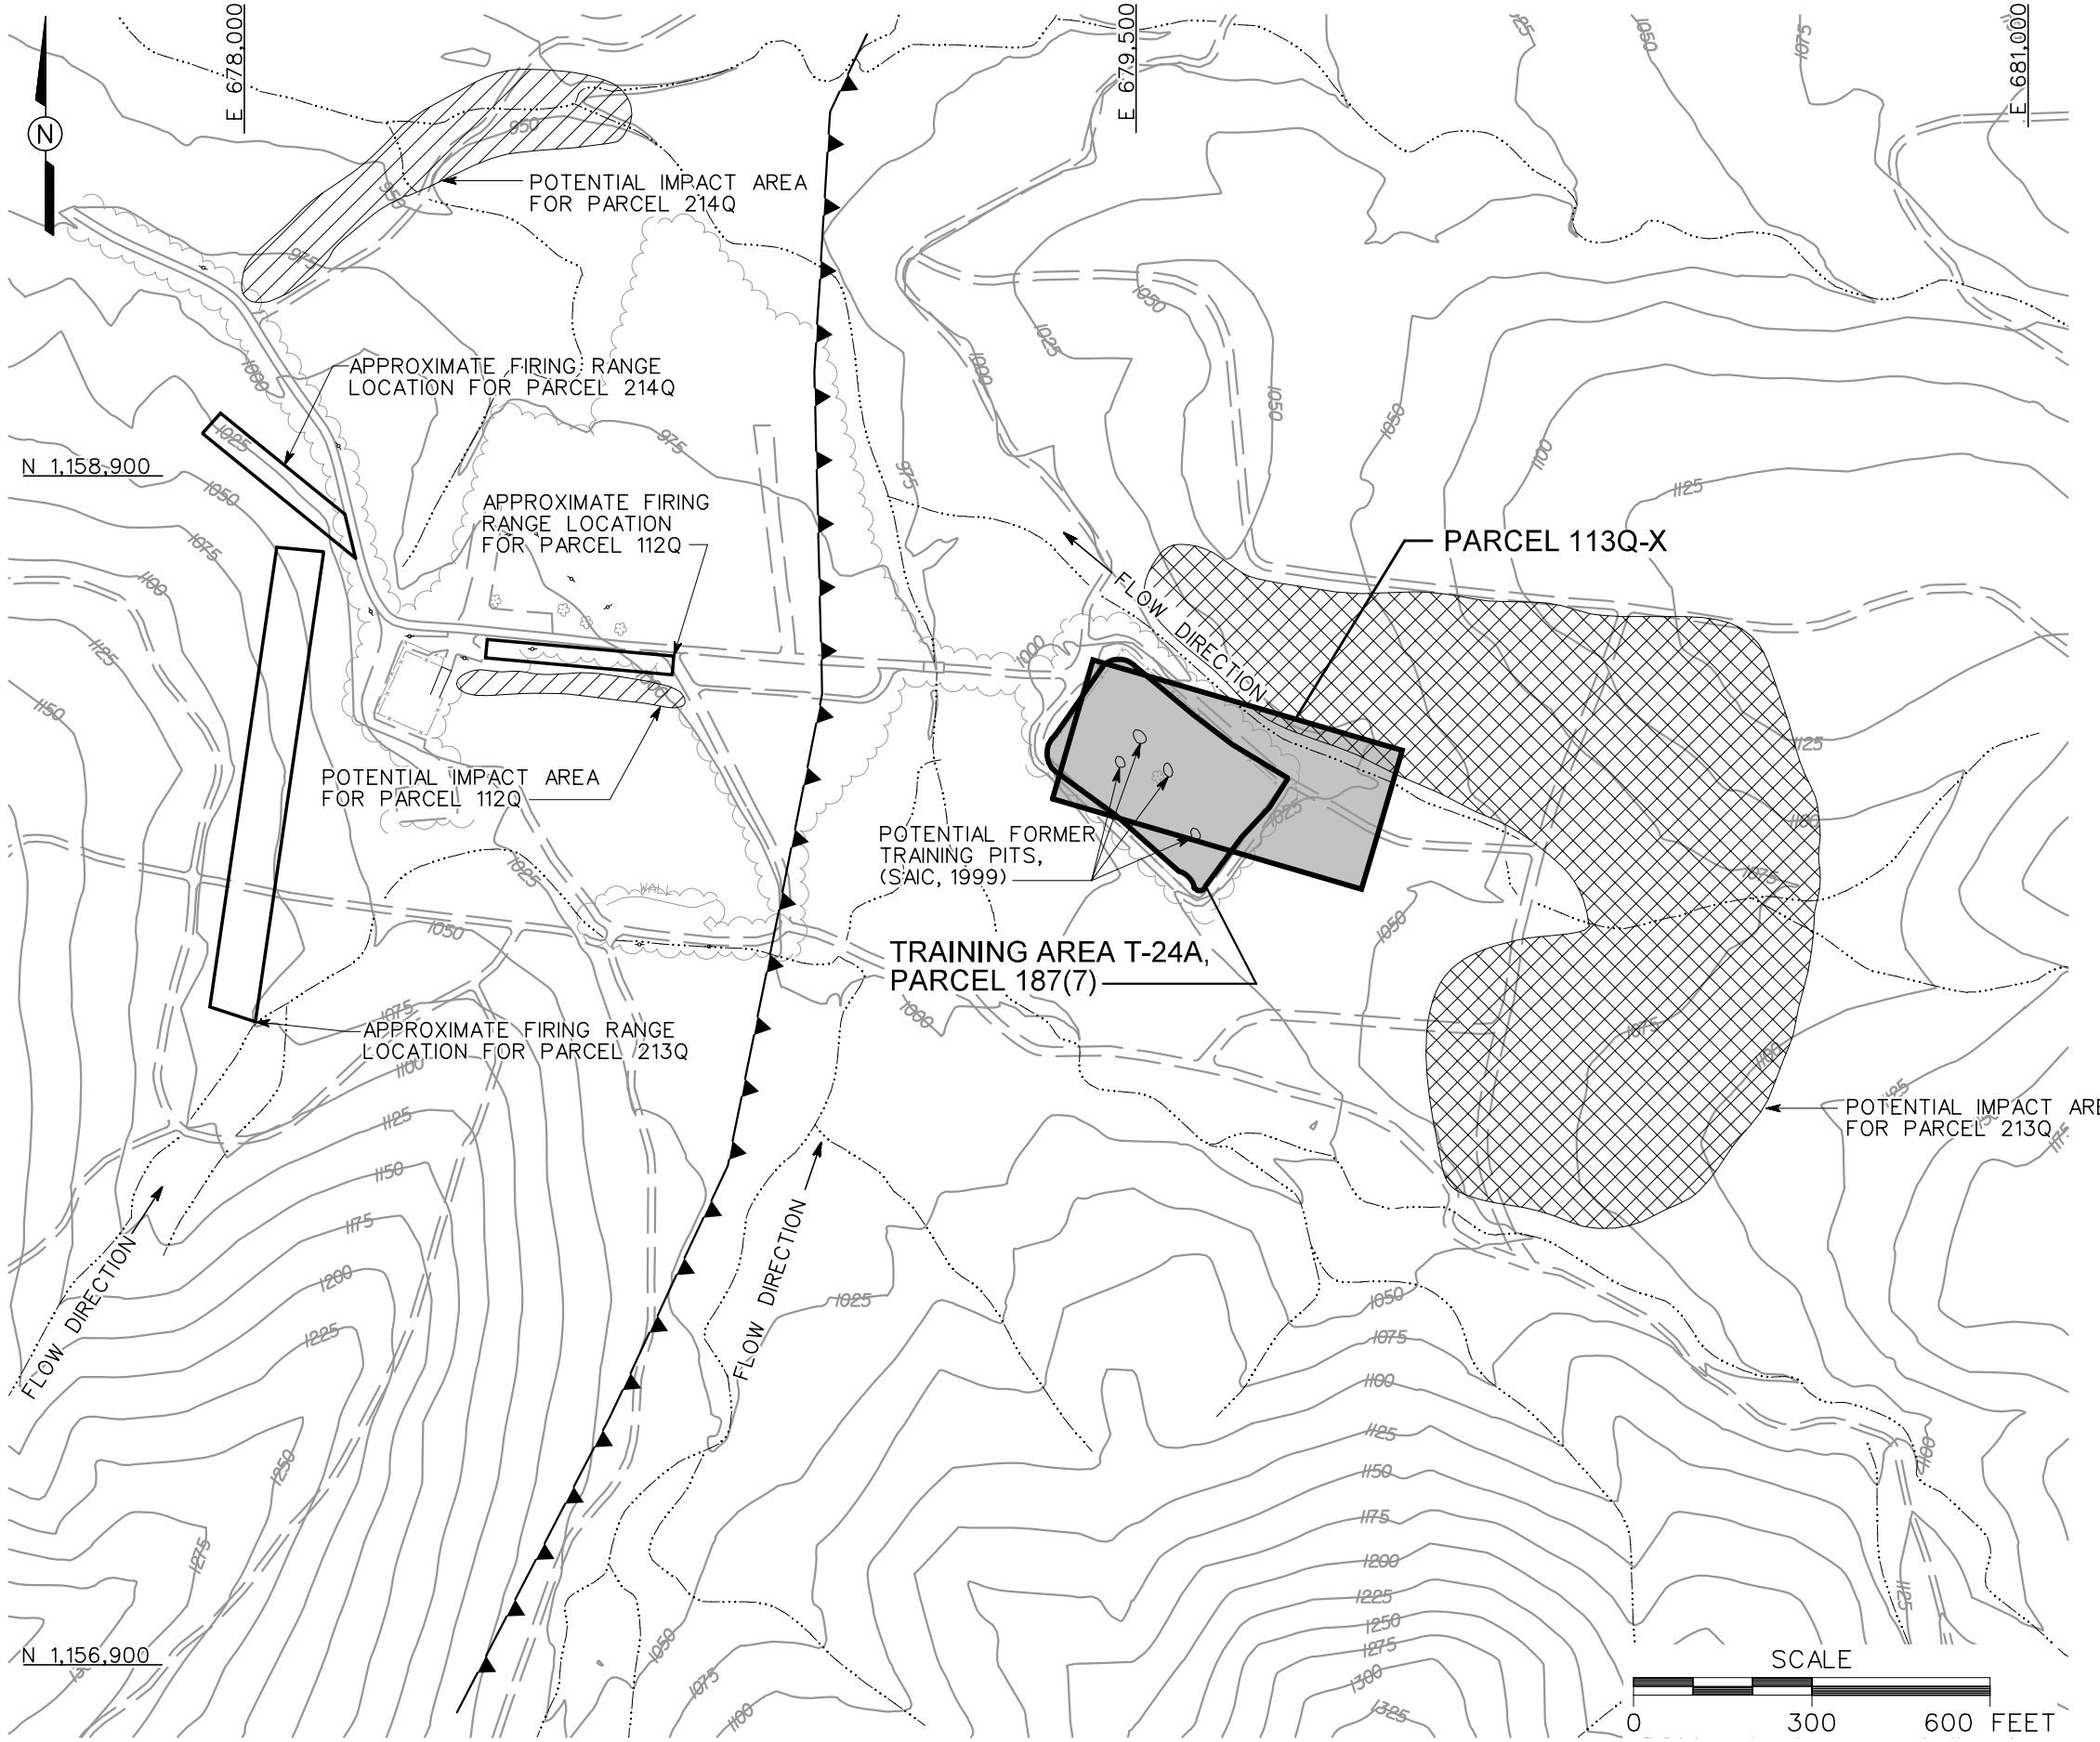

LEGEND

- UNIMPROVED ROADS AND PARKING
- PAVED ROADS AND PARKING
- TOPOGRAPHIC CONTOURS (CONTOUR INTERVAL - 25 FOOT)
- TREES / TREELINE
- PARCEL BOUNDARY
- BRIDGE
- SURFACE DRAINAGE / CREEK
- FENCE
- THRUST FAULT
- AREAS OF MOUNDS AND TRENCHES
- AREA OF SURFACE MOUNDS

FIGURE 1-2
SITE MAP
RANGES NEAR TRAINING AREA T-24A
PARCELS 187(7), 112Q, 113Q-X, 213Q AND 214Q

U. S. ARMY CORPS OF ENGINEERS
MOBILE DISTRICT
FORT McCLELLAN
CALHOUN COUNTY, ALABAMA
Contract No. DACA21-96-D-0018

IT CORPORATION
A Member of The IT Group

DWG. NO.: ...\796887es.065 | PROJ. NO.: 796887
INITIATOR: J. JENKINS | PROJ. MGR.: J. YACOUB
DRAFT. CHCK. BY: | ENGR. CHCK. BY: J. JENKINS
DATE LAST REV.: | DRAWN BY:
STARTING DATE: 04/13/00 | DRAWN BY: D. BILLINGSLEY
09/26/00 04:39:52 DBILLING c:\cadd\design\796887es.065