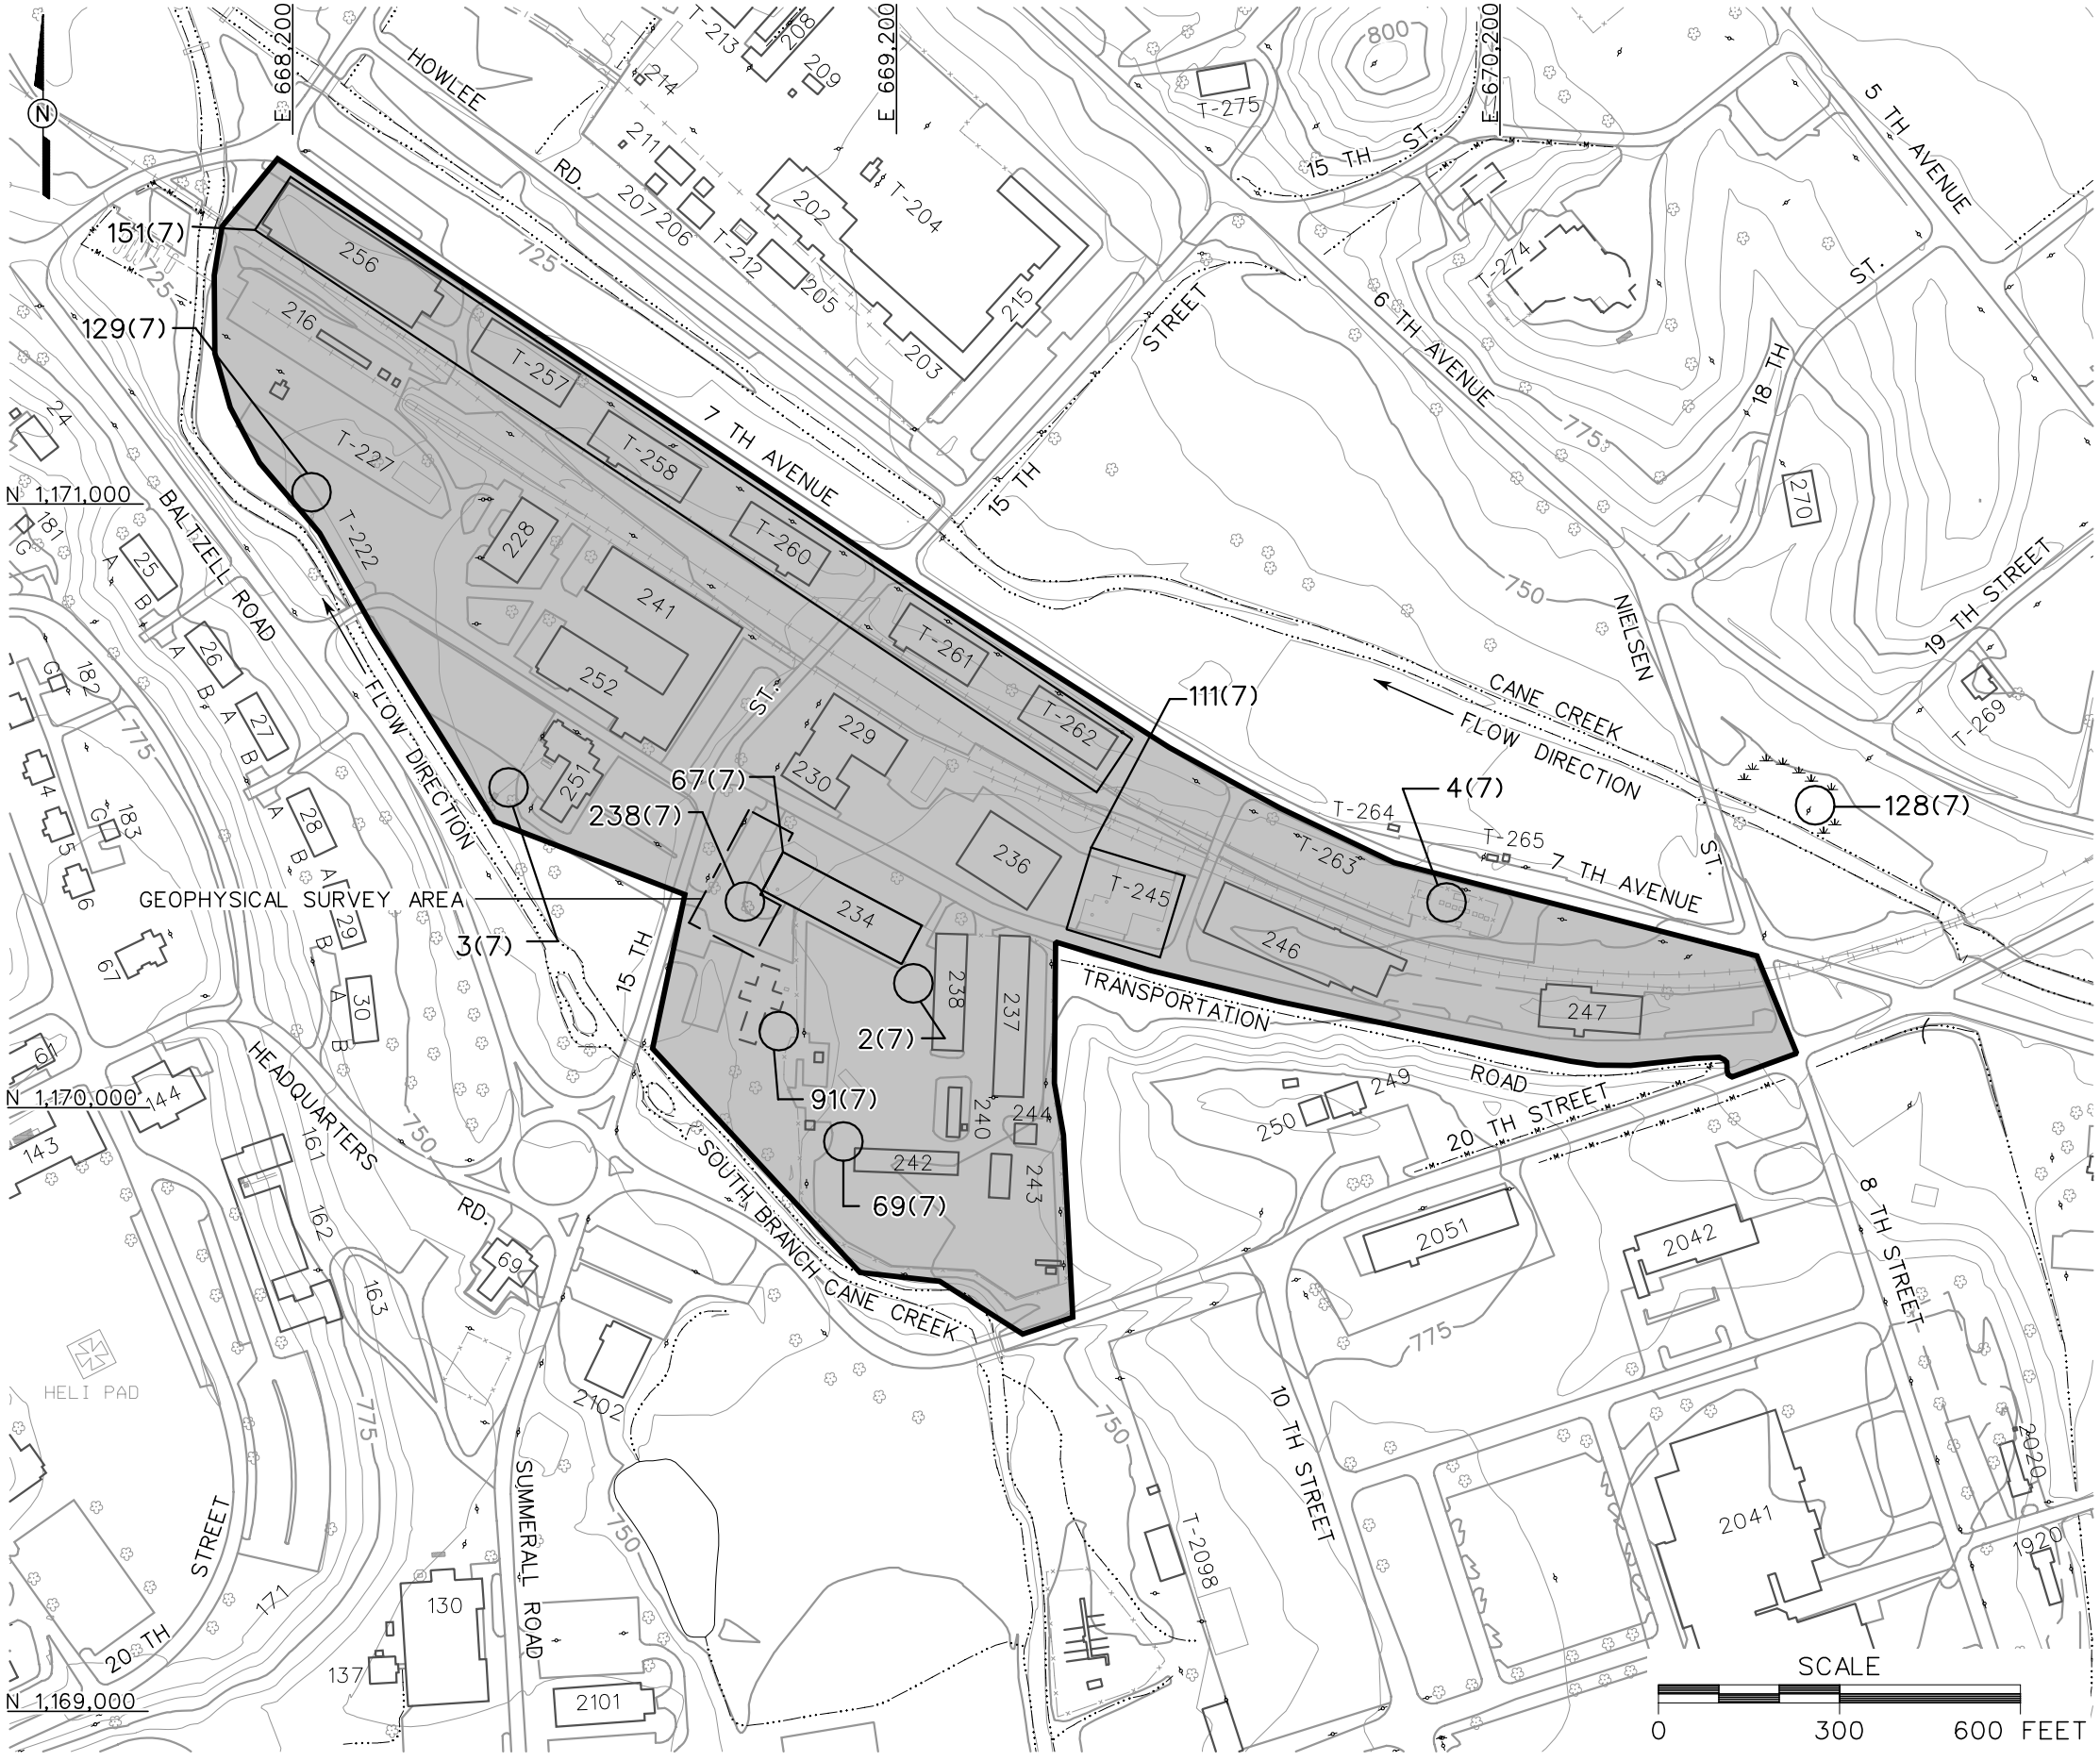

LEGEND

- UNIMPROVED ROADS AND PARKING
- PAVED ROADS AND PARKING
- BUILDING
- TOPOGRAPHIC CONTOURS
- TREES/ TREELINE
- PARCEL BOUNDARY
- EXTENT OF GEOPHYSICAL SURVEY AREA
- BRIDGE
- CULVERT WITH HEADWALL
- SURFACE DRAINAGE / CREEK
- FENCE
- RAILROAD
- UTILITY POLE

FIGURE 3-1
SITE MAP
EXTENT OF GEOPHYSICAL SURVEY AREA GSA AREA AND SURROUNDING FACILITIES
PARCELS 151(7), 2(7), 3(7), 4(7), 67(7), 69(7), 91(7), 111(7),128(7), 129(7) AND 238(7)

U. S. ARMY CORPS OF ENGINEERS
MOBILE DISTRICT
FORT McCLELLAN
CALHOUN COUNTY, ALABAMA
Contract No. DACA21-96-D-0018

IT CORPORATION
A Member of The IT Group

DWG. NO.: ...\774645es.290 | PROJ. NO.: 774645
INITIATOR: M. MAKI | PROJ. MGR.: J. YACOUB
DRAFT. CHCK. BY: | ENGR. CHCK. BY: M. MAKI
DATE LAST REV.: | DRAWN BY:
STARTING DATE: 06/03/99 | DRAWN BY: D. BILLINGSLEY
10/26/00 01:51:50 DBILLING c:\cadd\design\view\774645es.290